



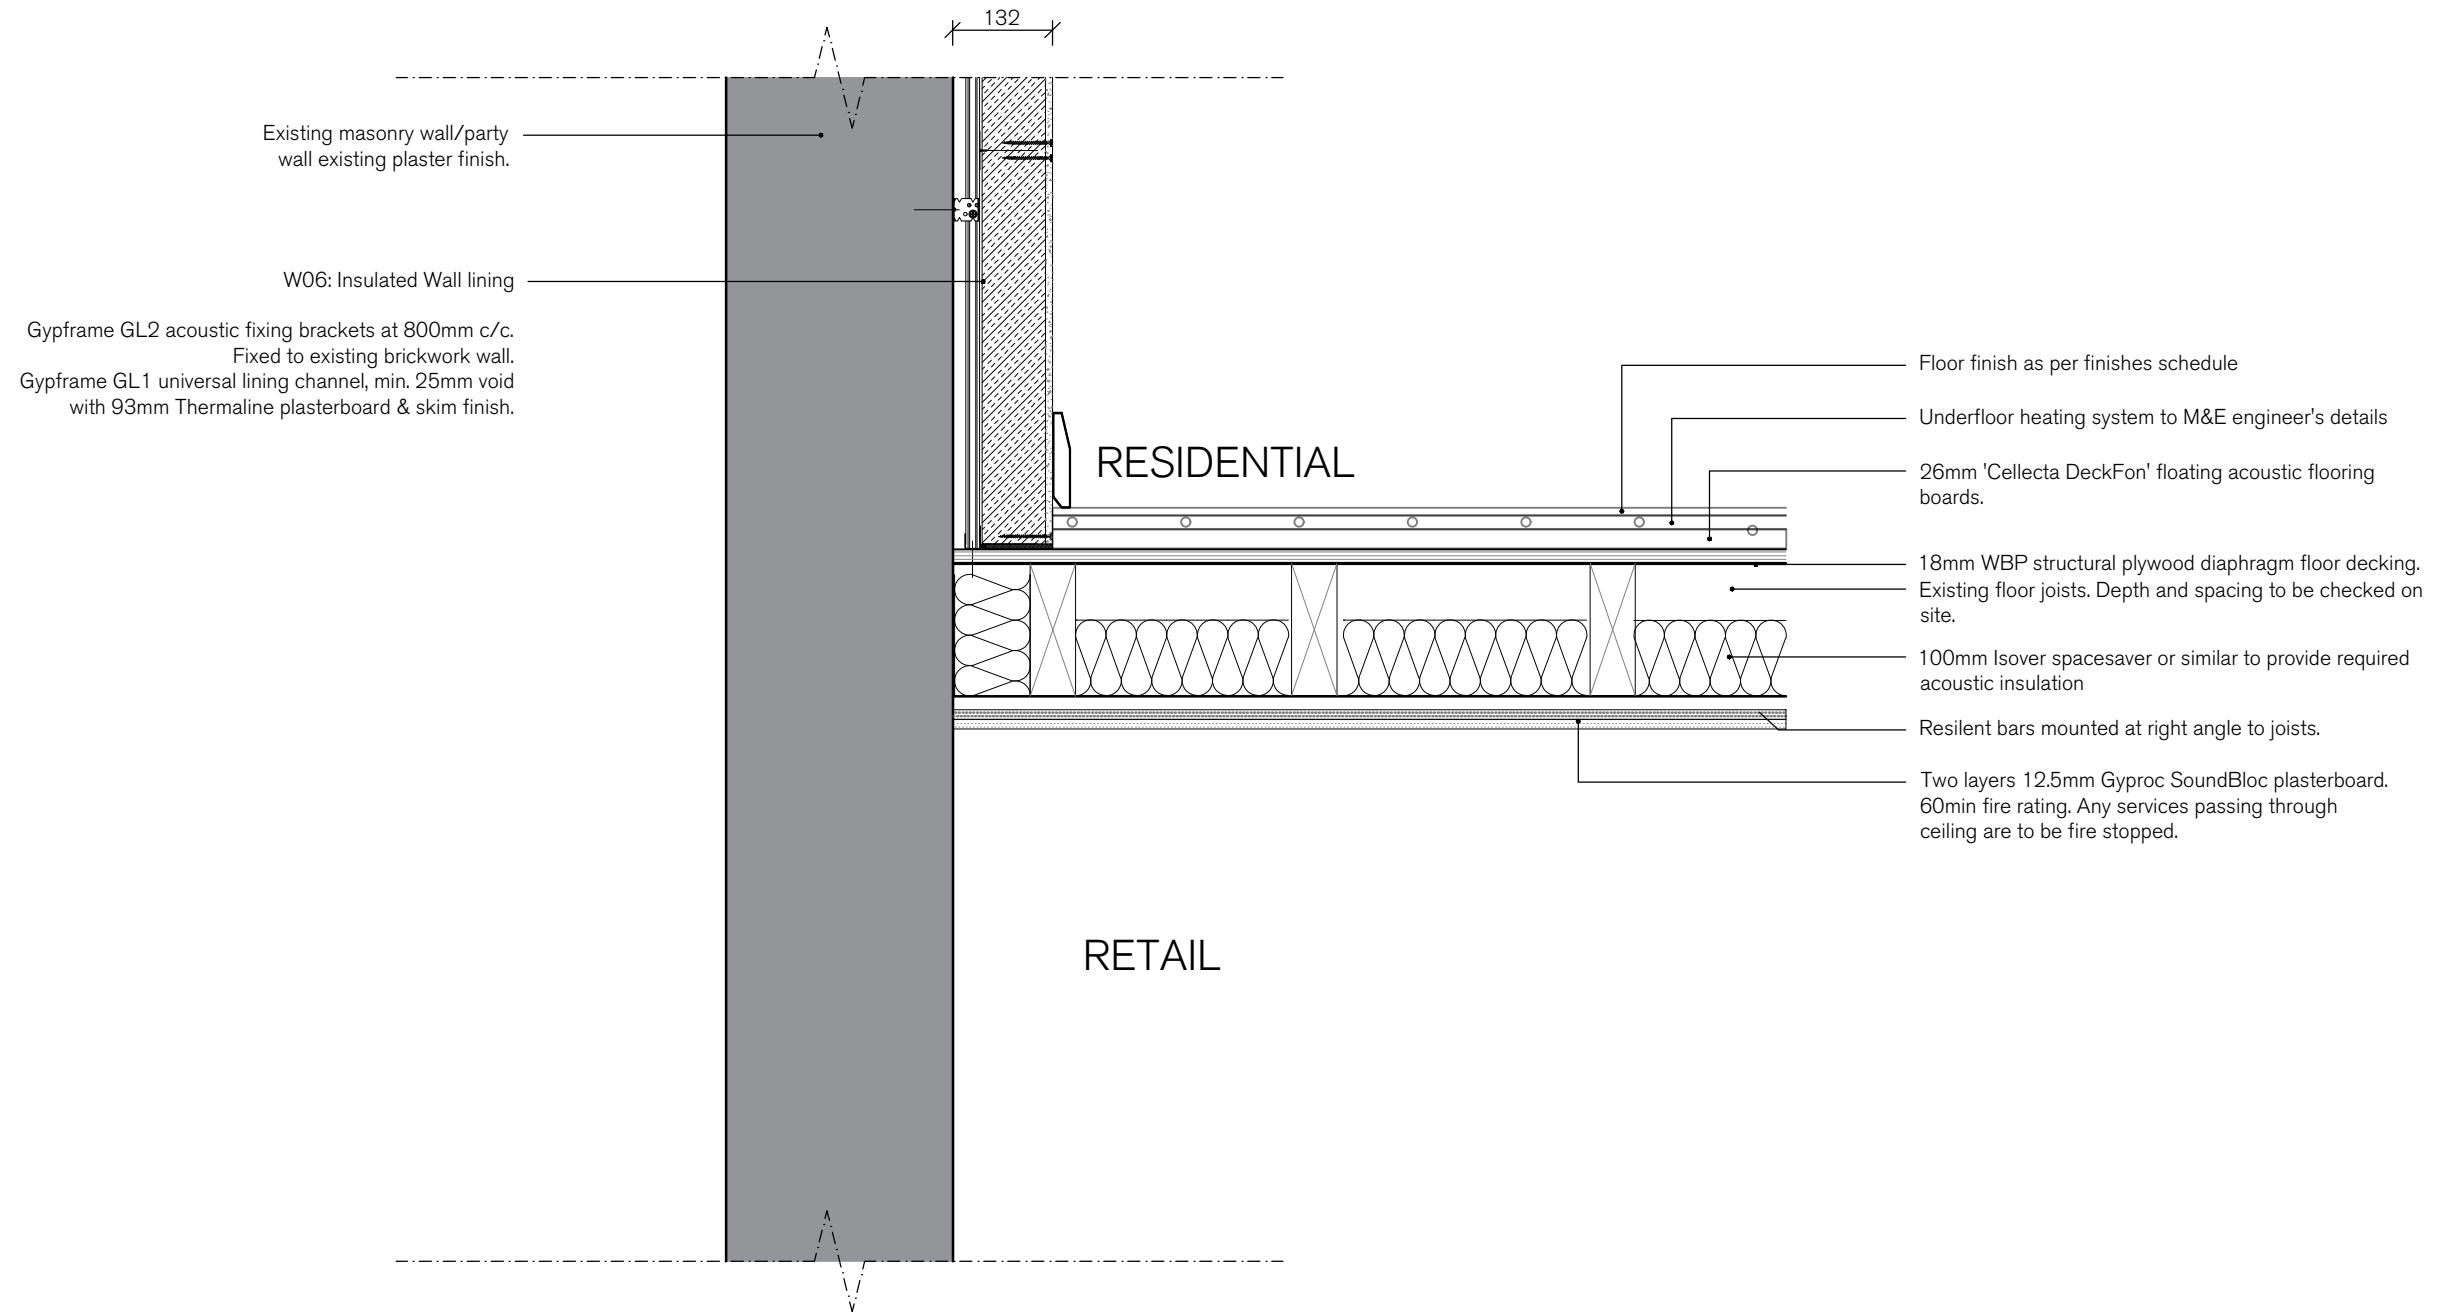

- F01 - Existing First Floor Separating Floor (Residential/Retail) 1:10

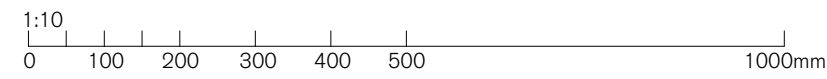

REV.	ISSUED	DESCRIPTION	DRAWN	CHECKED
-	-	-	-	-
-	-	-	-	-
-	-	-	-	-

PROJECT /DESCRIPTION	DATE	SCALE AT A3	JOB NO
1 Station Road Reading, Berkshire RG1 1LG	Jan 2020	1:10	19.791
Typical Floor Details	STATUS	TENDER	DRAWING NO
			AS.2500
CLIENT	DRAWN	CHECKED	REV
The Thackery Estate	DC	RK	-

SPRATLEY & PARTNERS, 7 CENTENARY BUSINESS PARK, STATION ROAD,
HENLEY-ON-THAMES, OXFORDSHIRE RG9 1DS : 01491 411277

ISSUED ONLY FOR THE PURPOSE INDICATED. THIS DRAWING TO BE READ IN
CONJUNCTION WITH ALL CONSULTANTS INFORMATION. ALL DIMENSIONS
TO BE CHECKED ON SITE. DO NOT SCALE. THIS DRAWING IS COPYRIGHT.