


plan 2 - 56 buckingham

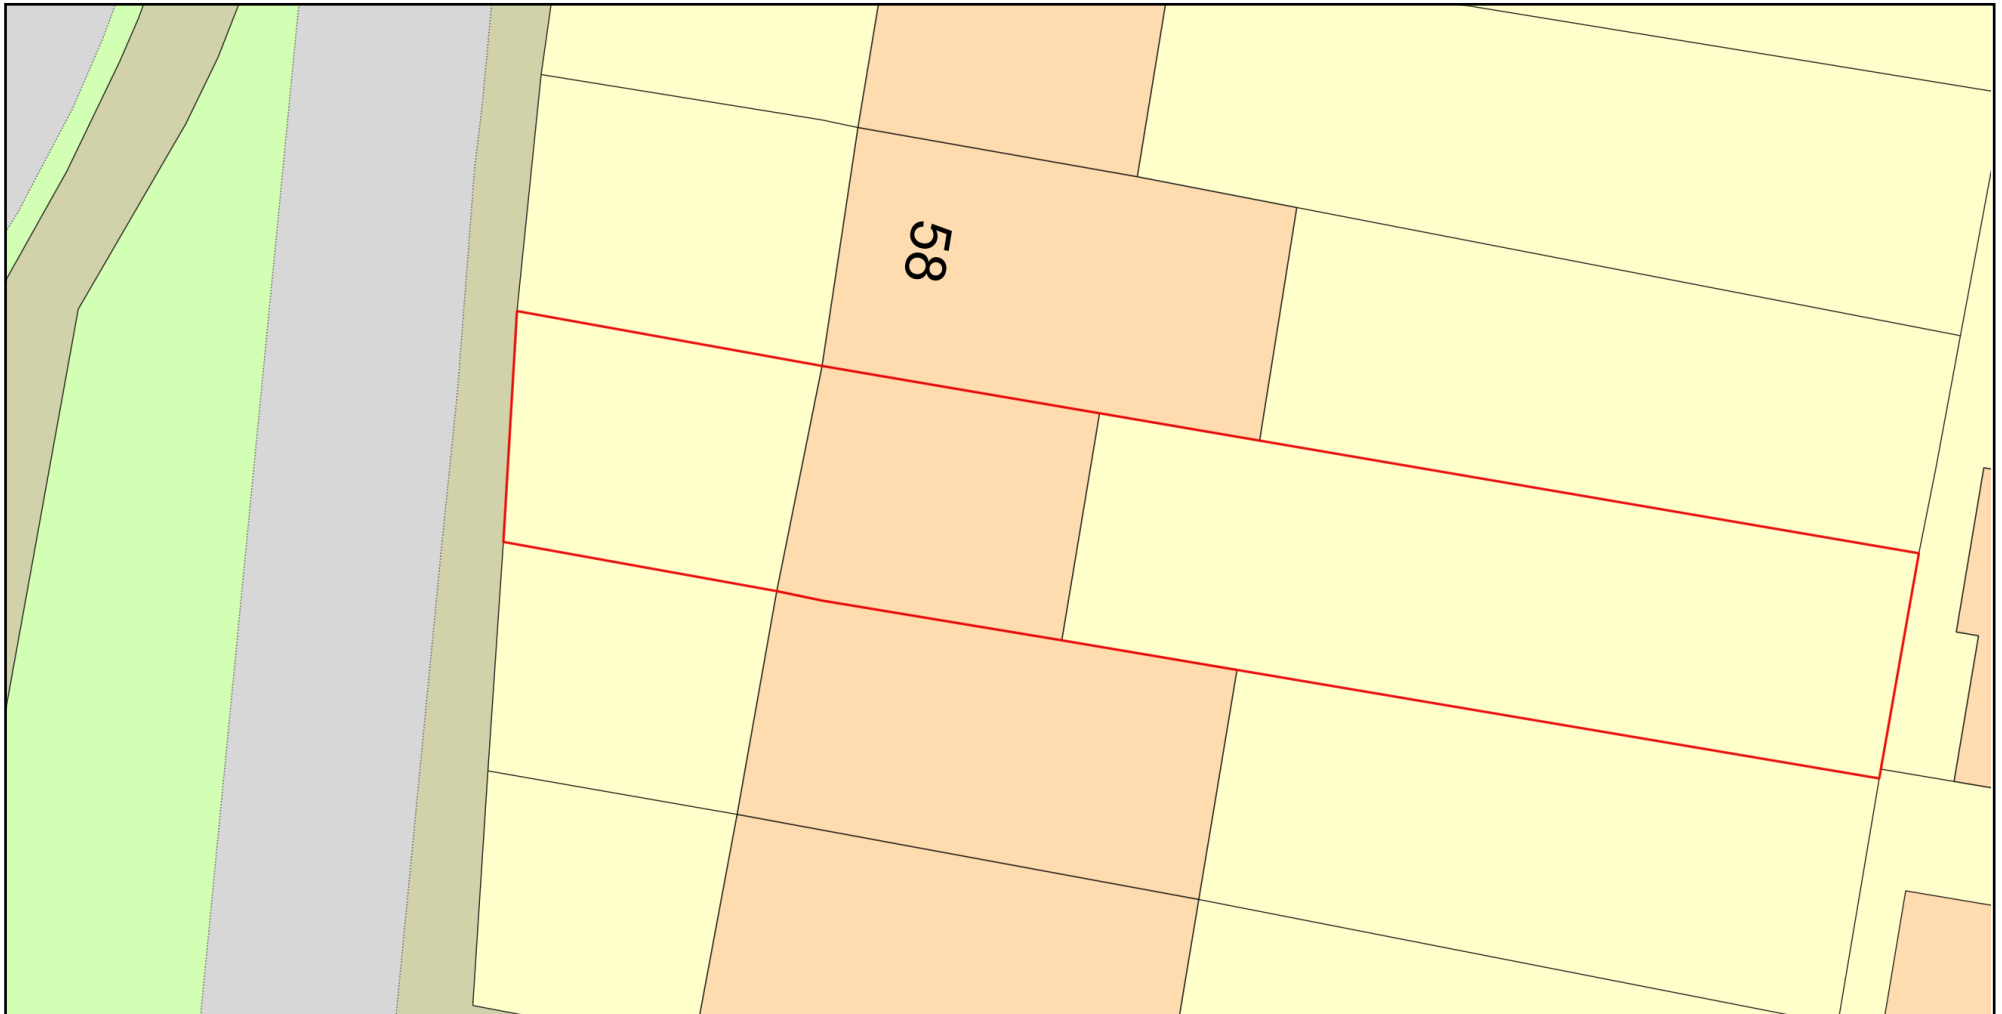

Plan Produced for: Lauren Carne-Powell

Date Produced: 06 Oct 2020

Plan Reference Number: TQRQM20280135206883

Scale: 1:200 @ A4

© Crown copyright and database rights 2019 OS 100042766