




Produced on 20 June 2020 from the Ordnance Survey National Geographic Database and incorporating surveyed revision available at this date.
This map shows the area bounded by 473469,172987 473469,173087 473569,173087 473569,172987
Reproduction in whole or part is prohibited without the prior permission of Ordnance Survey.
Crown copyright 2020. Supplied by copla ltd trading as UKPlanningMaps.com a licensed Ordnance Survey partner (100054135).
Data licenced for 1 year, expiring 20 June 2021. Unique plan reference: v1c/469791/637482

1
-

Location Plan 1:1250
1:1250

SCALE 1:1250
0 30 60 90

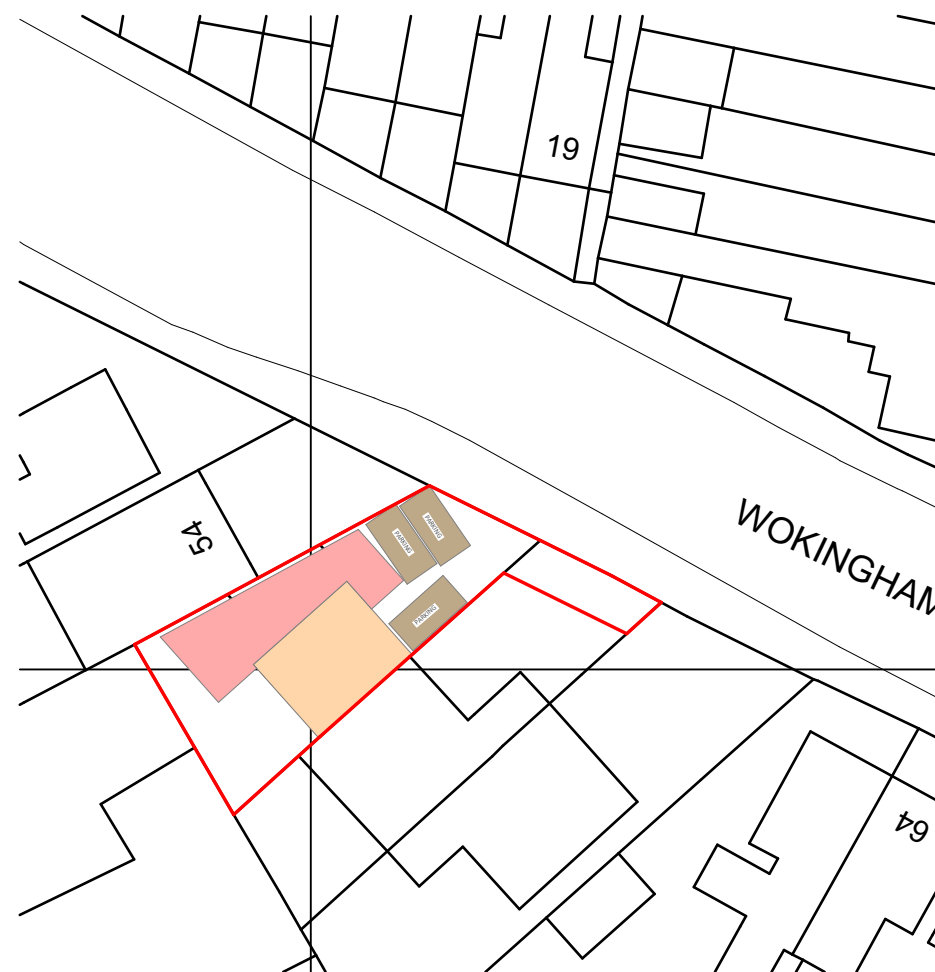

2
-

Block Plan 1:500
1:500

SCALE 1:500
0 15 30 45m

Notes

1. All materials to match existing unless otherwise stated
2. Do not scale from this drawing (other than for Planning purposes).
3. The Contractor is to verify all dimensions before setting out, commencing work or placing orders.
4. Any discrepancies to be reported to M3 Architectural Design Ltd.



Project
Proposed Annexe Extension

56 Wokingham Road Reading RG6 1JJ

Client
Ms P Millett

Drawing Title
Location & Block Plan

Project Ref	Layout Id	Rev.
1654	A.03	02

Date 23/06/2020 Scales @ A3
1:1250, 1:500

M3 Architectural Design Ltd
Basepoint Centres Limited
377-399 London Road
Camberley GU15 3HL
t: 01276 300024
e: info@m3architecturaldesign.co.uk
w: www.m3architecturaldesign.co.uk

©2019 M3 Architectural Design Ltd