


All dimensions are to be checked on site before work commences.
Figured dimensions to be taken in preference to scaled dimensions.
If in doubt please ask.
© Copyright reserved.

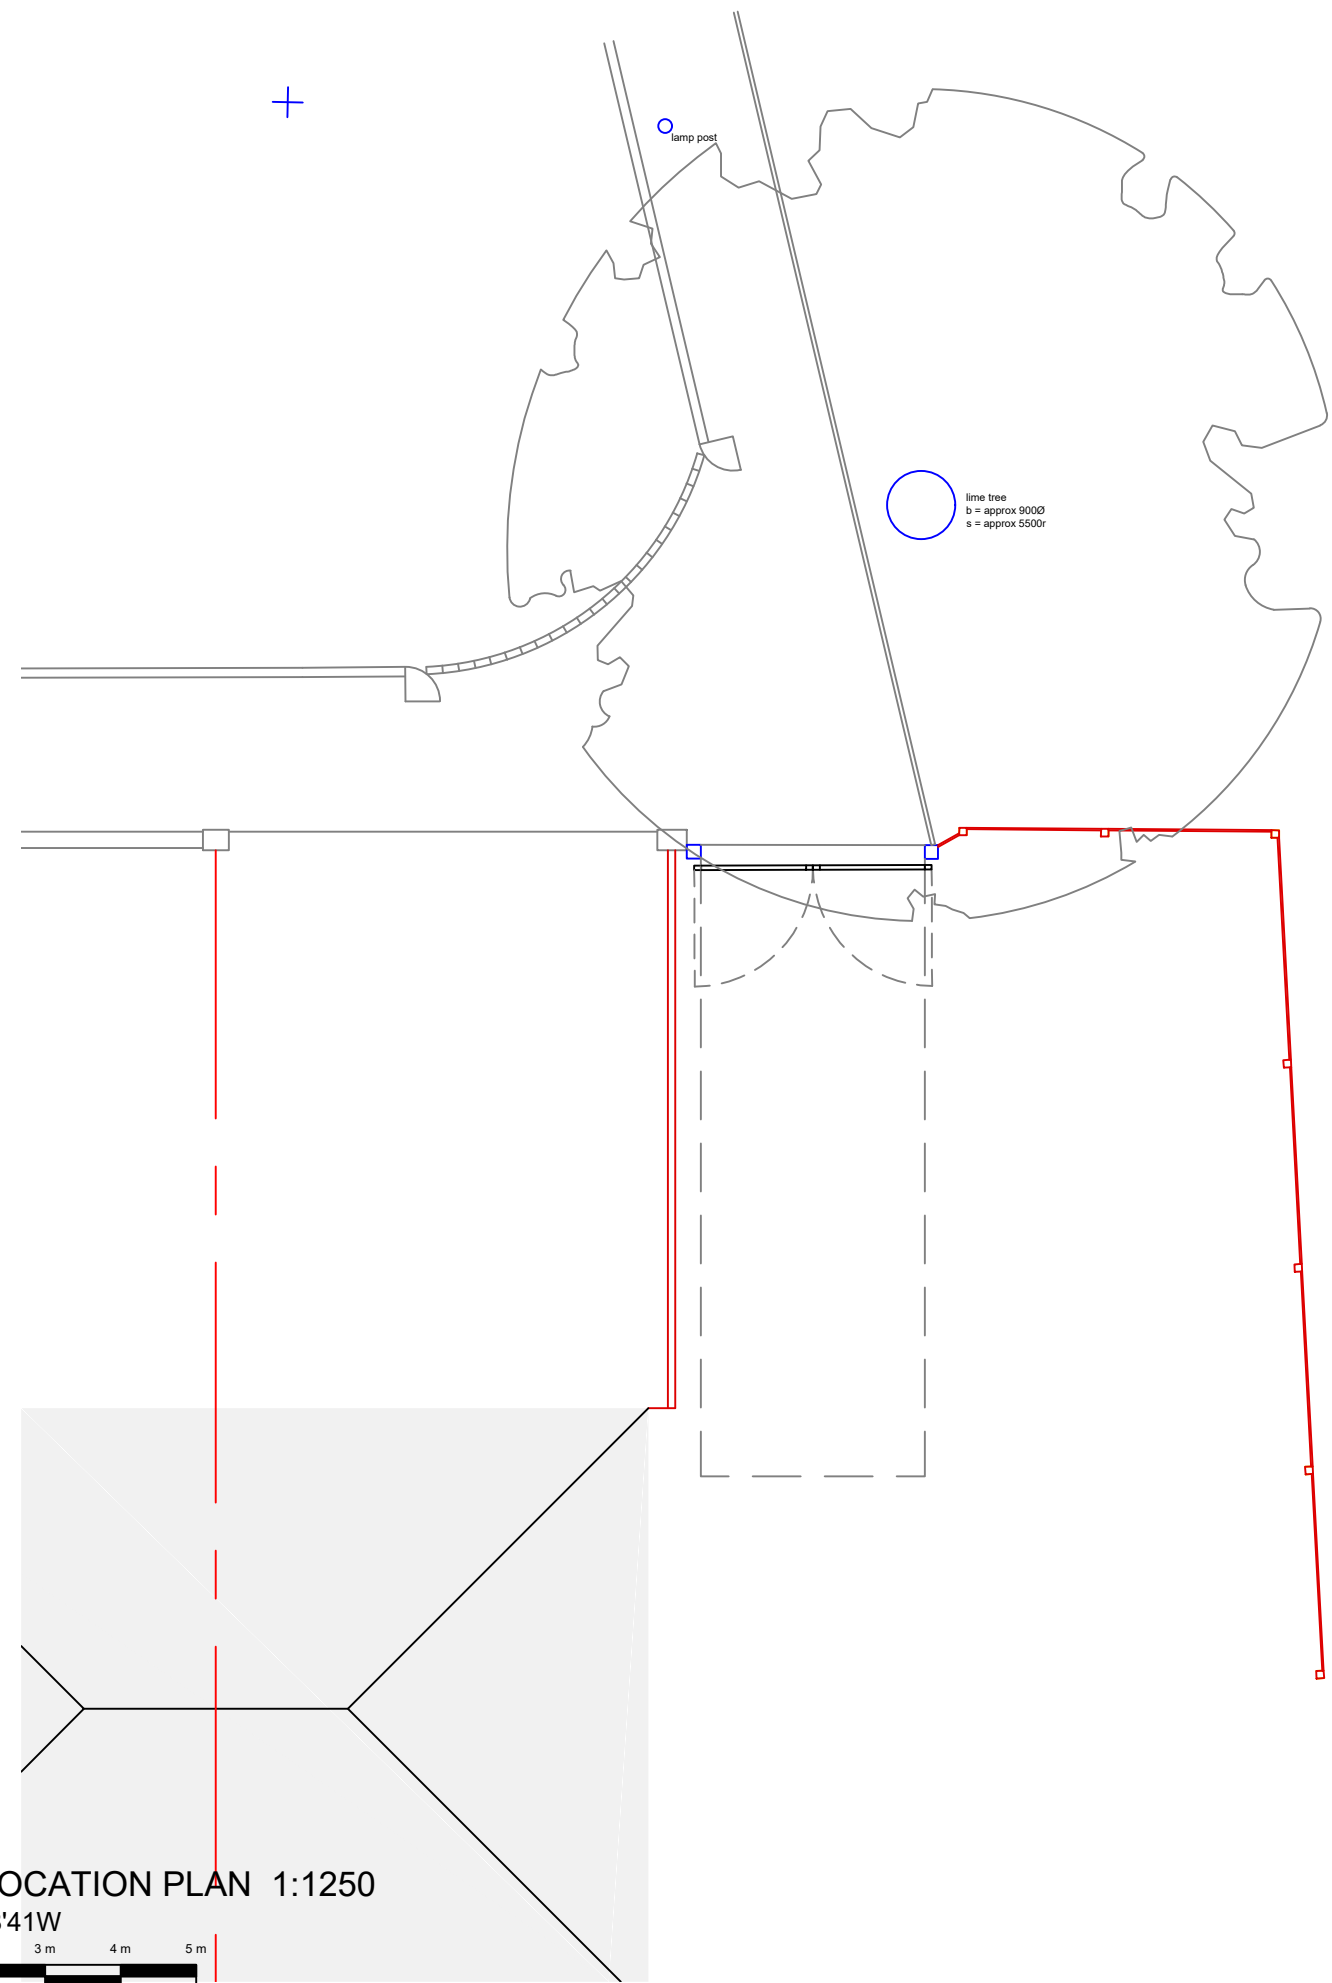

P1	Pre-Submission Client Issue	29/01/2020	mt
Rev	Notes	Date	Initial
Status		PLANNING	
		robert rigby architects	
		42 Portman Road, Reading, Berks RG30 1EA Telephone: 0118 95770 10 Fax: 0118 95770 19 E-Mail: enquiries@rigbyarchitects.com	
Project: Proposed Revised Entrance 19 Parkside Road Reading RG30 2BT			
Client Richard Stimpson			
Drawing Title: Kearsley Road Entrance Plan as Existing			
Scale: 1:100@A3		Dwg. No.: 2001	Rev.:
Drawn by: mt			
Date: March 2020			