



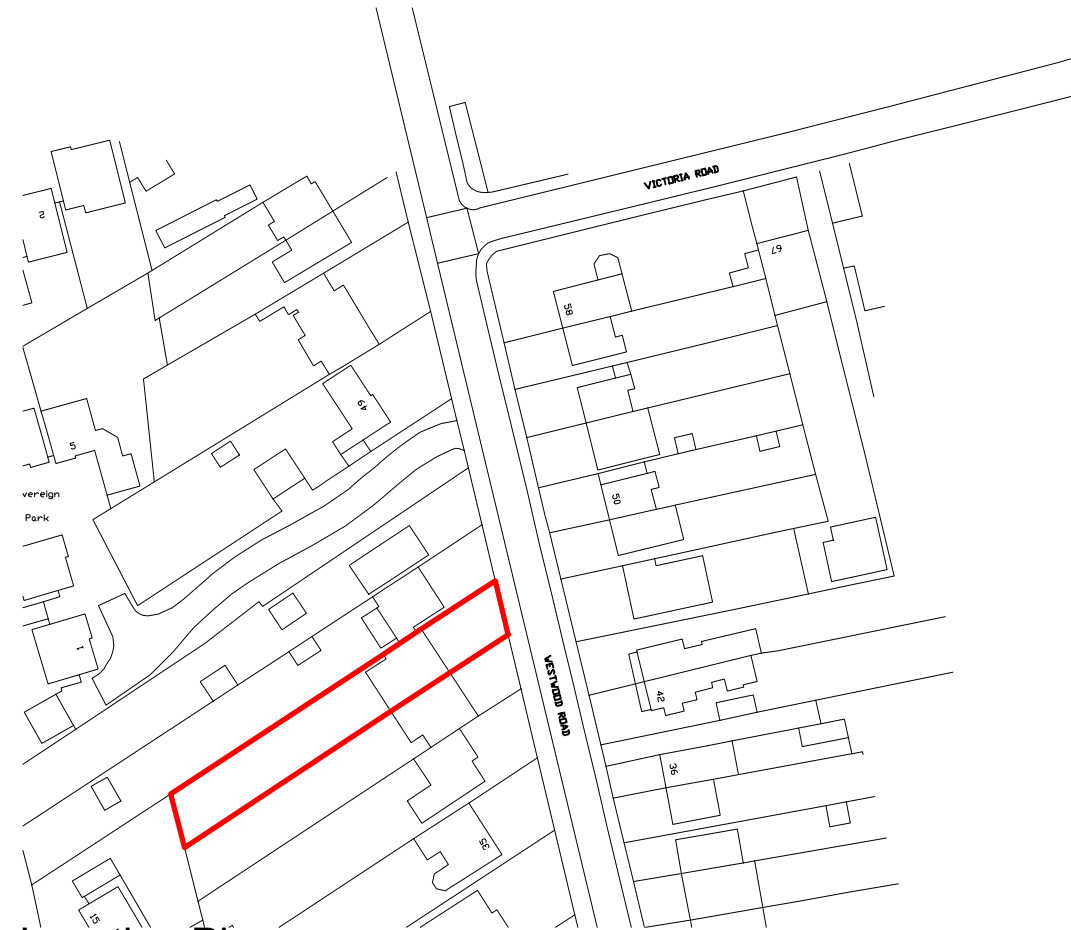

Location Plan

Scale 1:1250

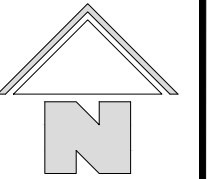

Existing Site Layout

Scale 1:500



Proposed Site Layout

Scale 1:500


Rev	Date	Description



FLUENT
ARCHITECTURAL DESIGN SERVICES
69-71 WINDMILL ROAD, SUNBURY,
MIDDLESEX, TW16 7DT
TEL: 0800 0438838
E-MAIL: INFO@FLUENT-ADS.CO.UK
WEB: FLUENT-ADS.CO.UK

41 Westwood Road, Reading

Proposed & Existing
Site Layouts & Location Plans

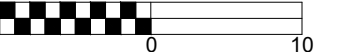1 : 500 @ A3 

Scale 1:500 @ A3	Dwg No. FLU.1315.01
Date 28.10.2020	Rev A
Drawn MV	