

project
for
title

16 De Montfort Road
Reading, Berkshire
Mr & Mrs J Lynch
1:50 Plans as Existing

Drawing no: 1281 / 1


M D Howlett
architectural consultant

11 Prospect Street, Caversham, Reading
Berkshire RG4 8JB; Tel/Fax: (0118) 947 7117
Email: pmaarc@globalnet.co.uk


Date: April 2020

0 1 2 metres (1:50 @ A2)

SECTION A-A

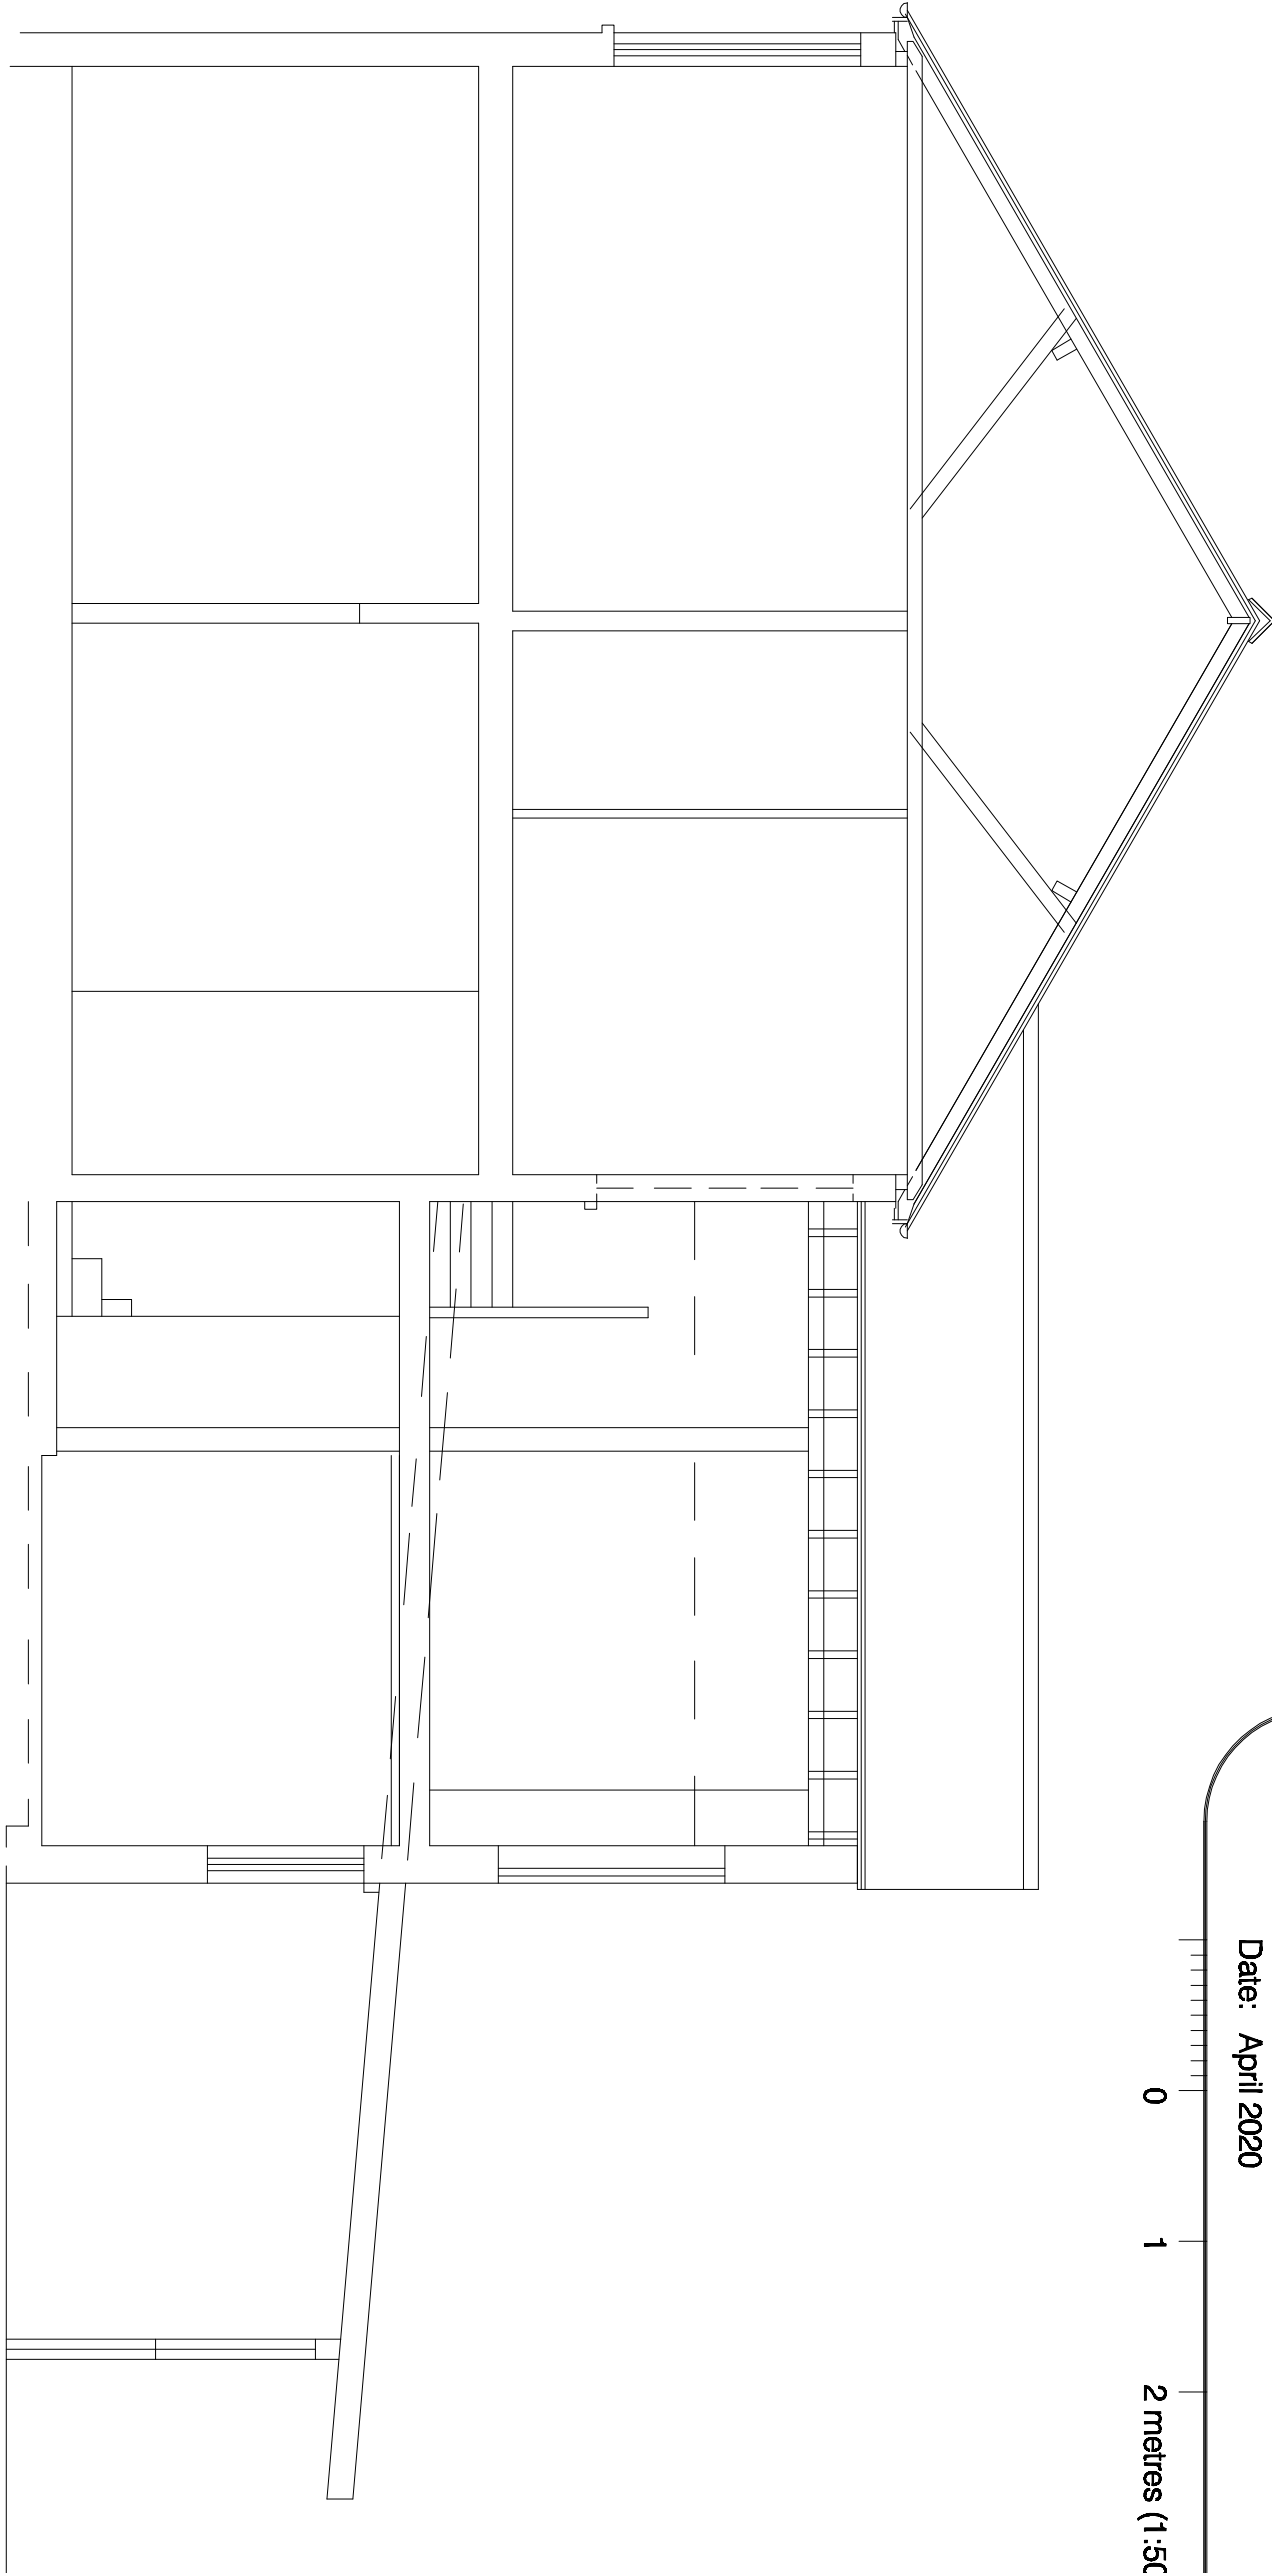

No.18
GROUND FLOOR

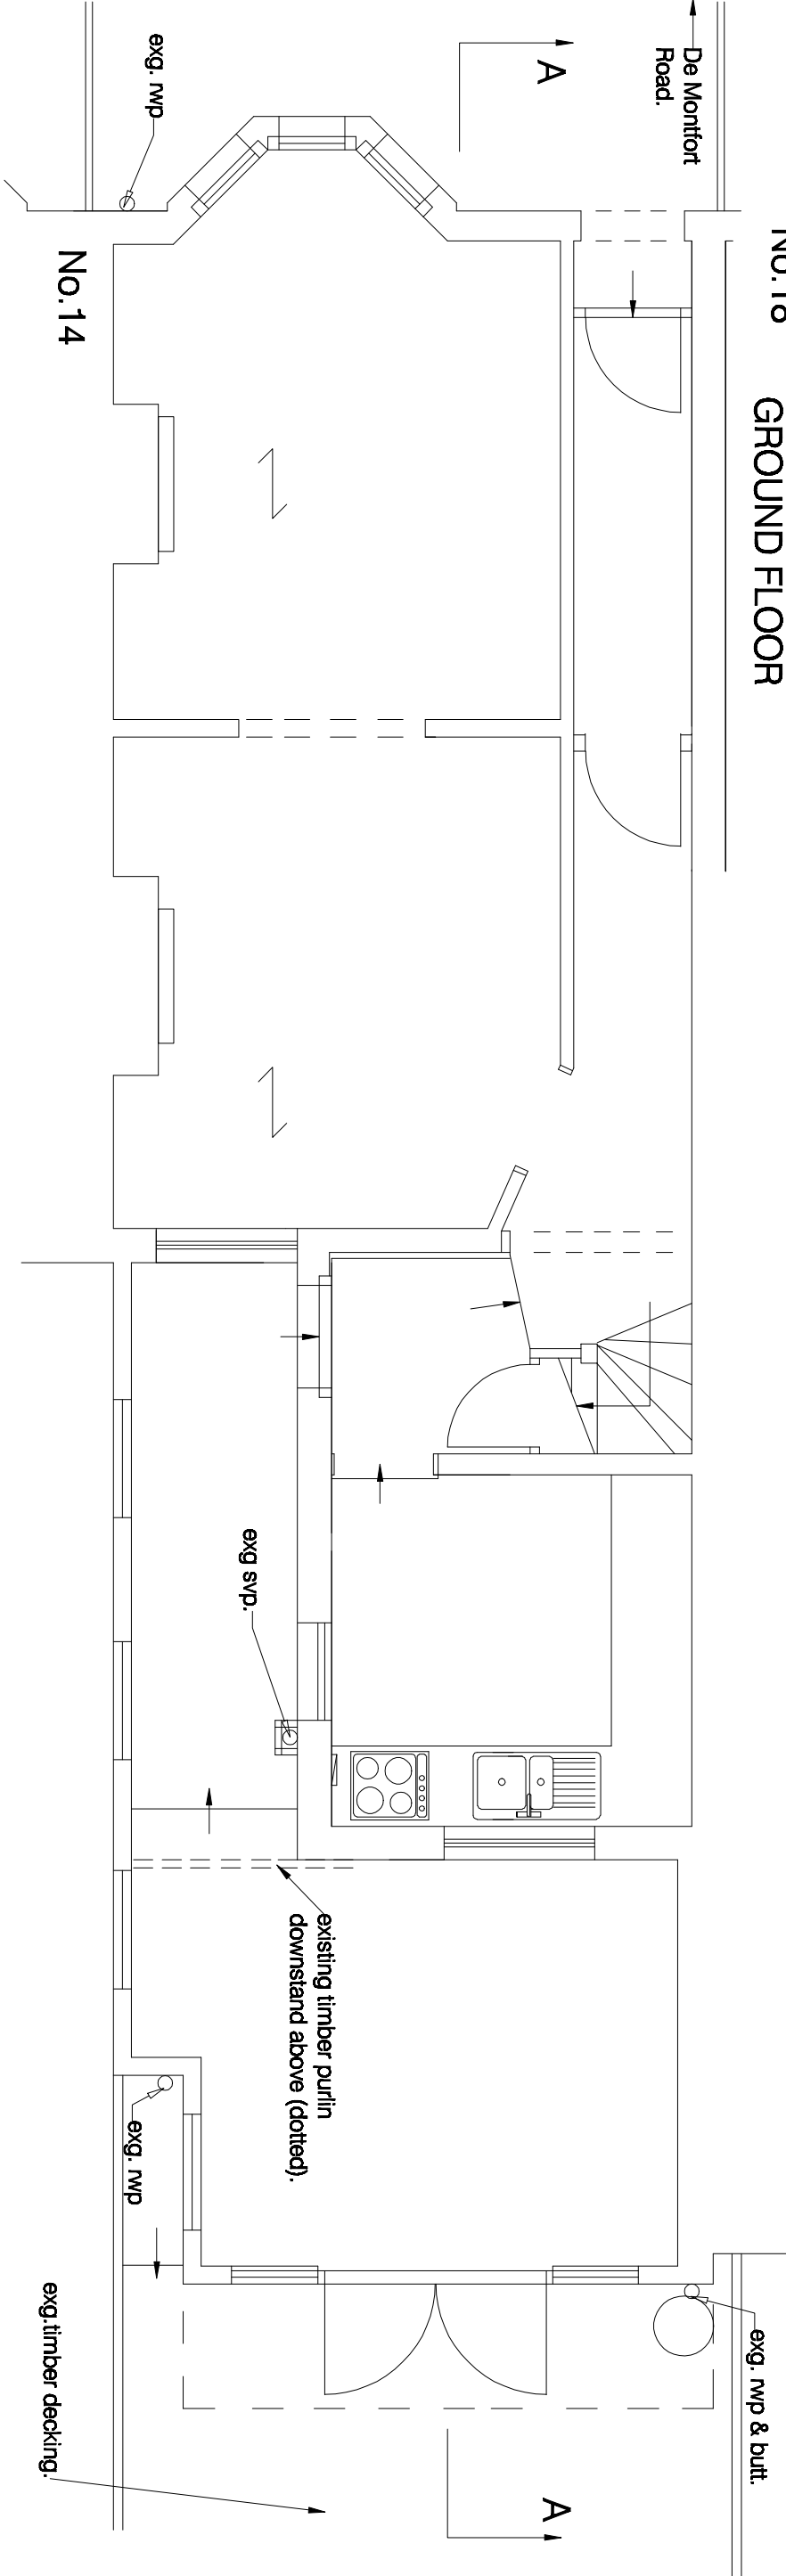

No.18
FIRST FLOOR

