



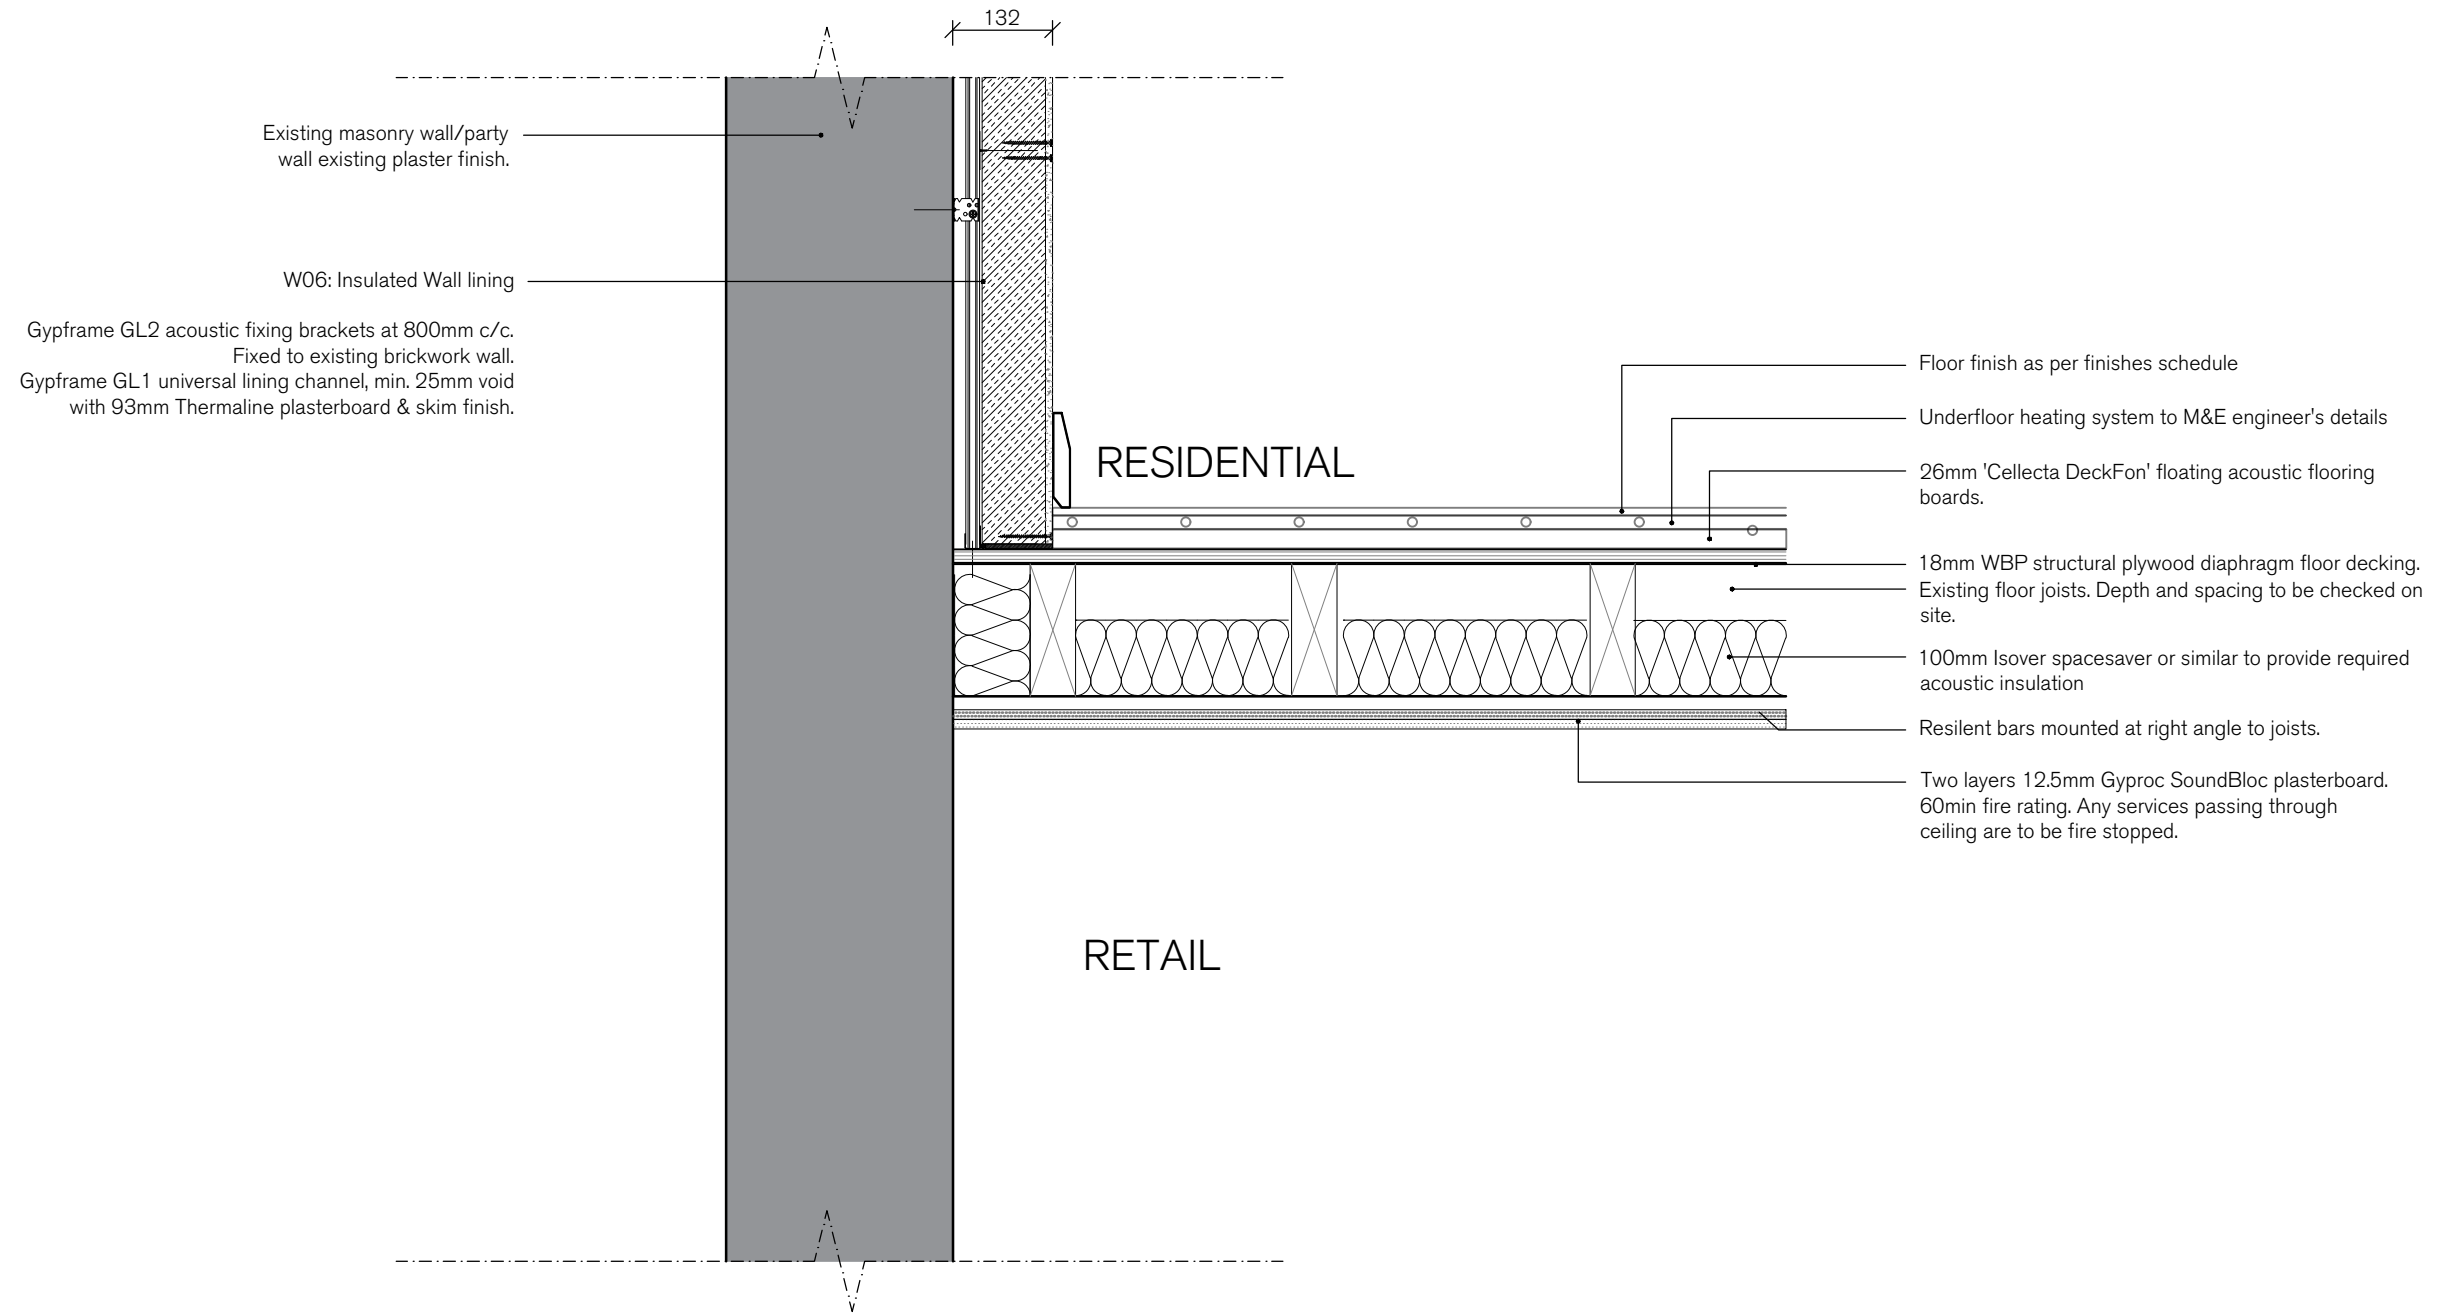

F01 - Existing First Floor Separating Floor (Residential/Retail) 1:10

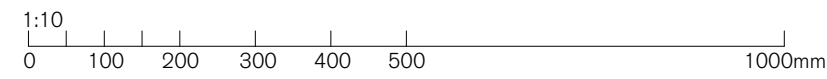

REV.	ISSUED	DESCRIPTION	DRAWN	CHECKED
-	-	-	-	-
-	-	-	-	-
-	-	-	-	-

PROJECT /DESCRIPTION	DATE	SCALE AT A3	JOB NO
1 Station Road Reading, Berkshire RG1 1LG	Jan 2020	1:10	19.791
Typical Floor Details	STATUS	TENDER	DRAWING NO
			AS.2500
CLIENT	DRAWN	CHECKED	REV
The Thackery Estate	DC	RK	-

SPRATLEY & PARTNERS, 7 CENTENARY BUSINESS PARK, STATION ROAD,
HENLEY-ON-THAMES, OXFORDSHIRE RG9 1DS : 01491 411277

ISSUED ONLY FOR THE PURPOSE INDICATED. THIS DRAWING TO BE READ IN
CONJUNCTION WITH ALL CONSULTANTS INFORMATION. ALL DIMENSIONS
TO BE CHECKED ON SITE. I THIS DRAWING IS COPYRIGHT.

