
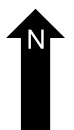
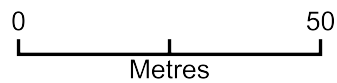


33 Blenheim Road

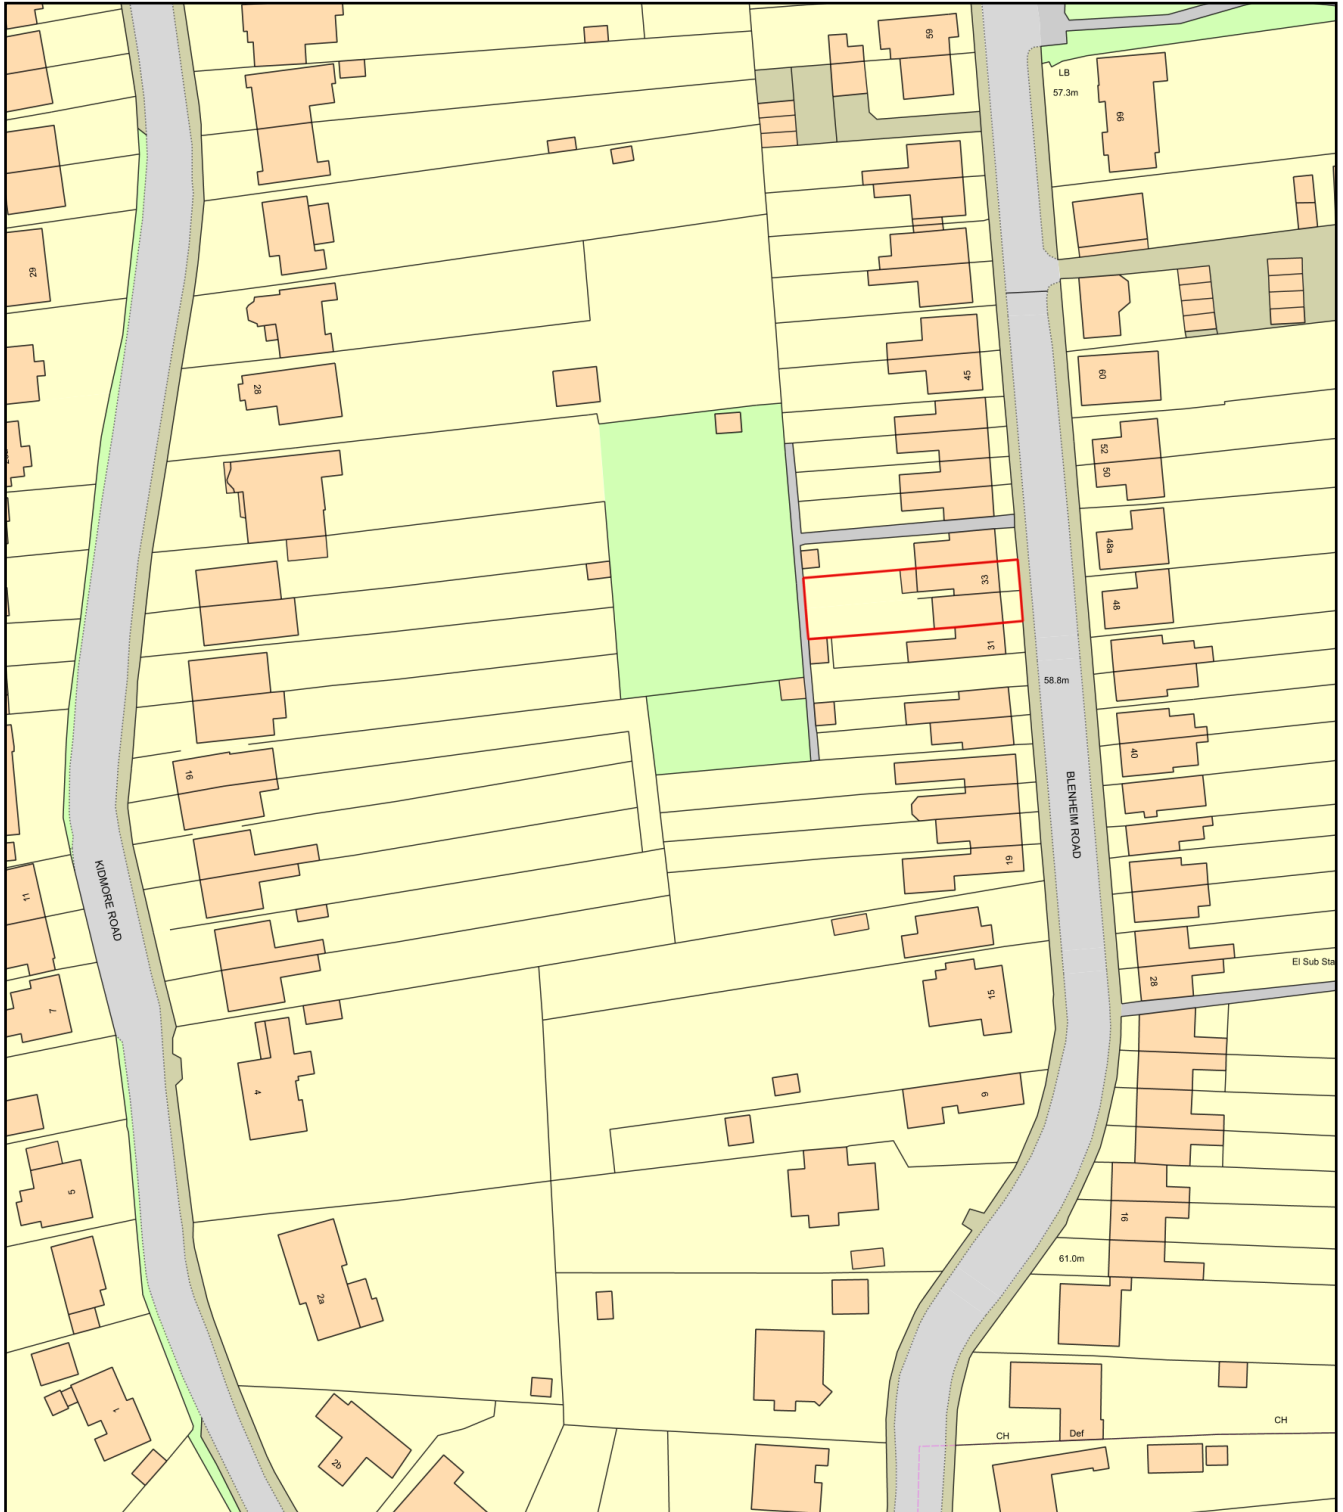

Plan Produced for: Resi

Date Produced: 01 May 2020

Plan Reference Number: TQRQM20122143417907

Scale: 1:1250 @ A4