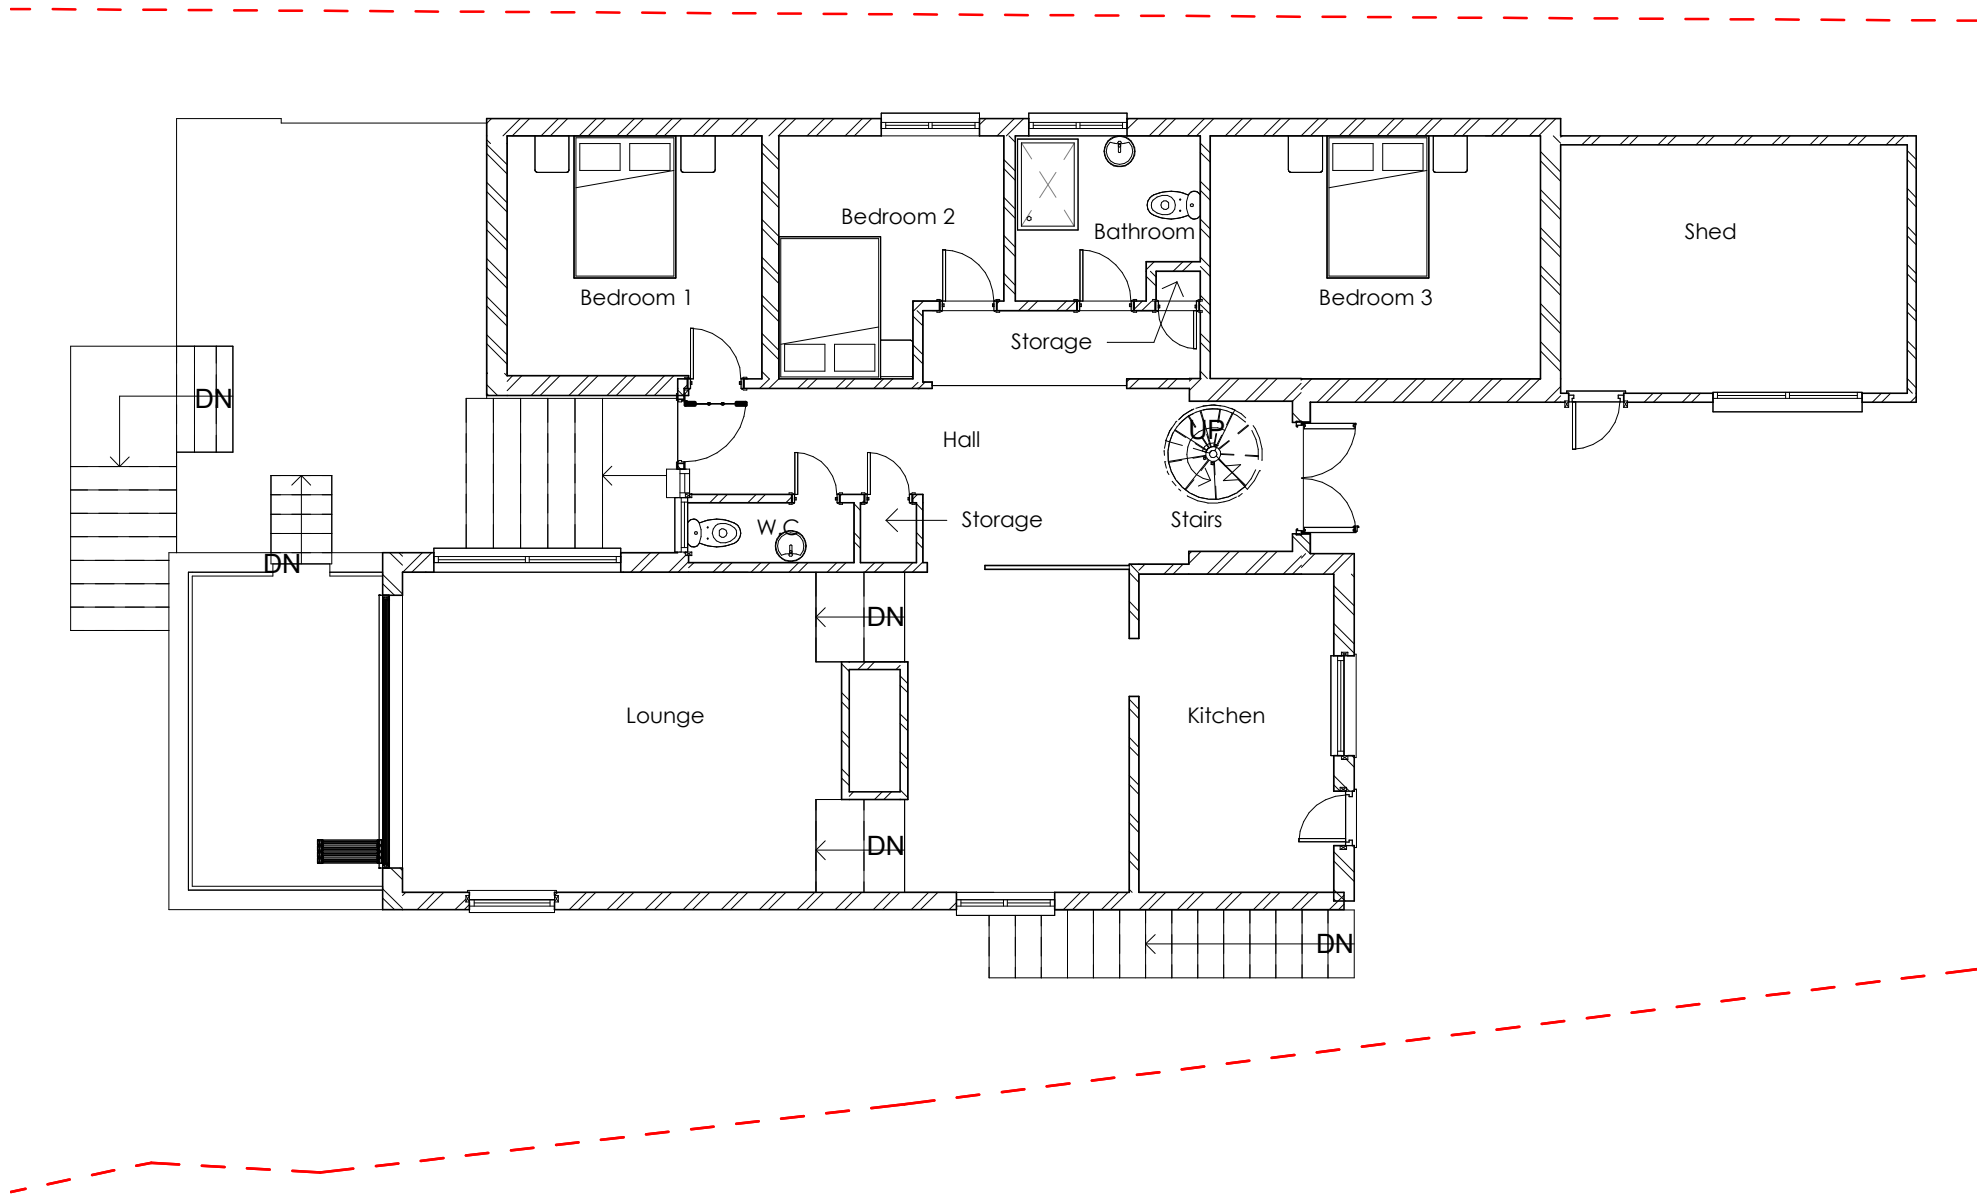


Ground Level
1 : 100

No.	Revision Description	Date

PROJECT 48 New Ln Hill, RG30 4JP		SHEET Existing Ground Floor	REV	Project number 1711-ANR	
CLIENT	Mrs. Amida Sama	DRAWING REF: PL-02		Scale (@ A3)	1 : 100
				Date	13/04/2020