


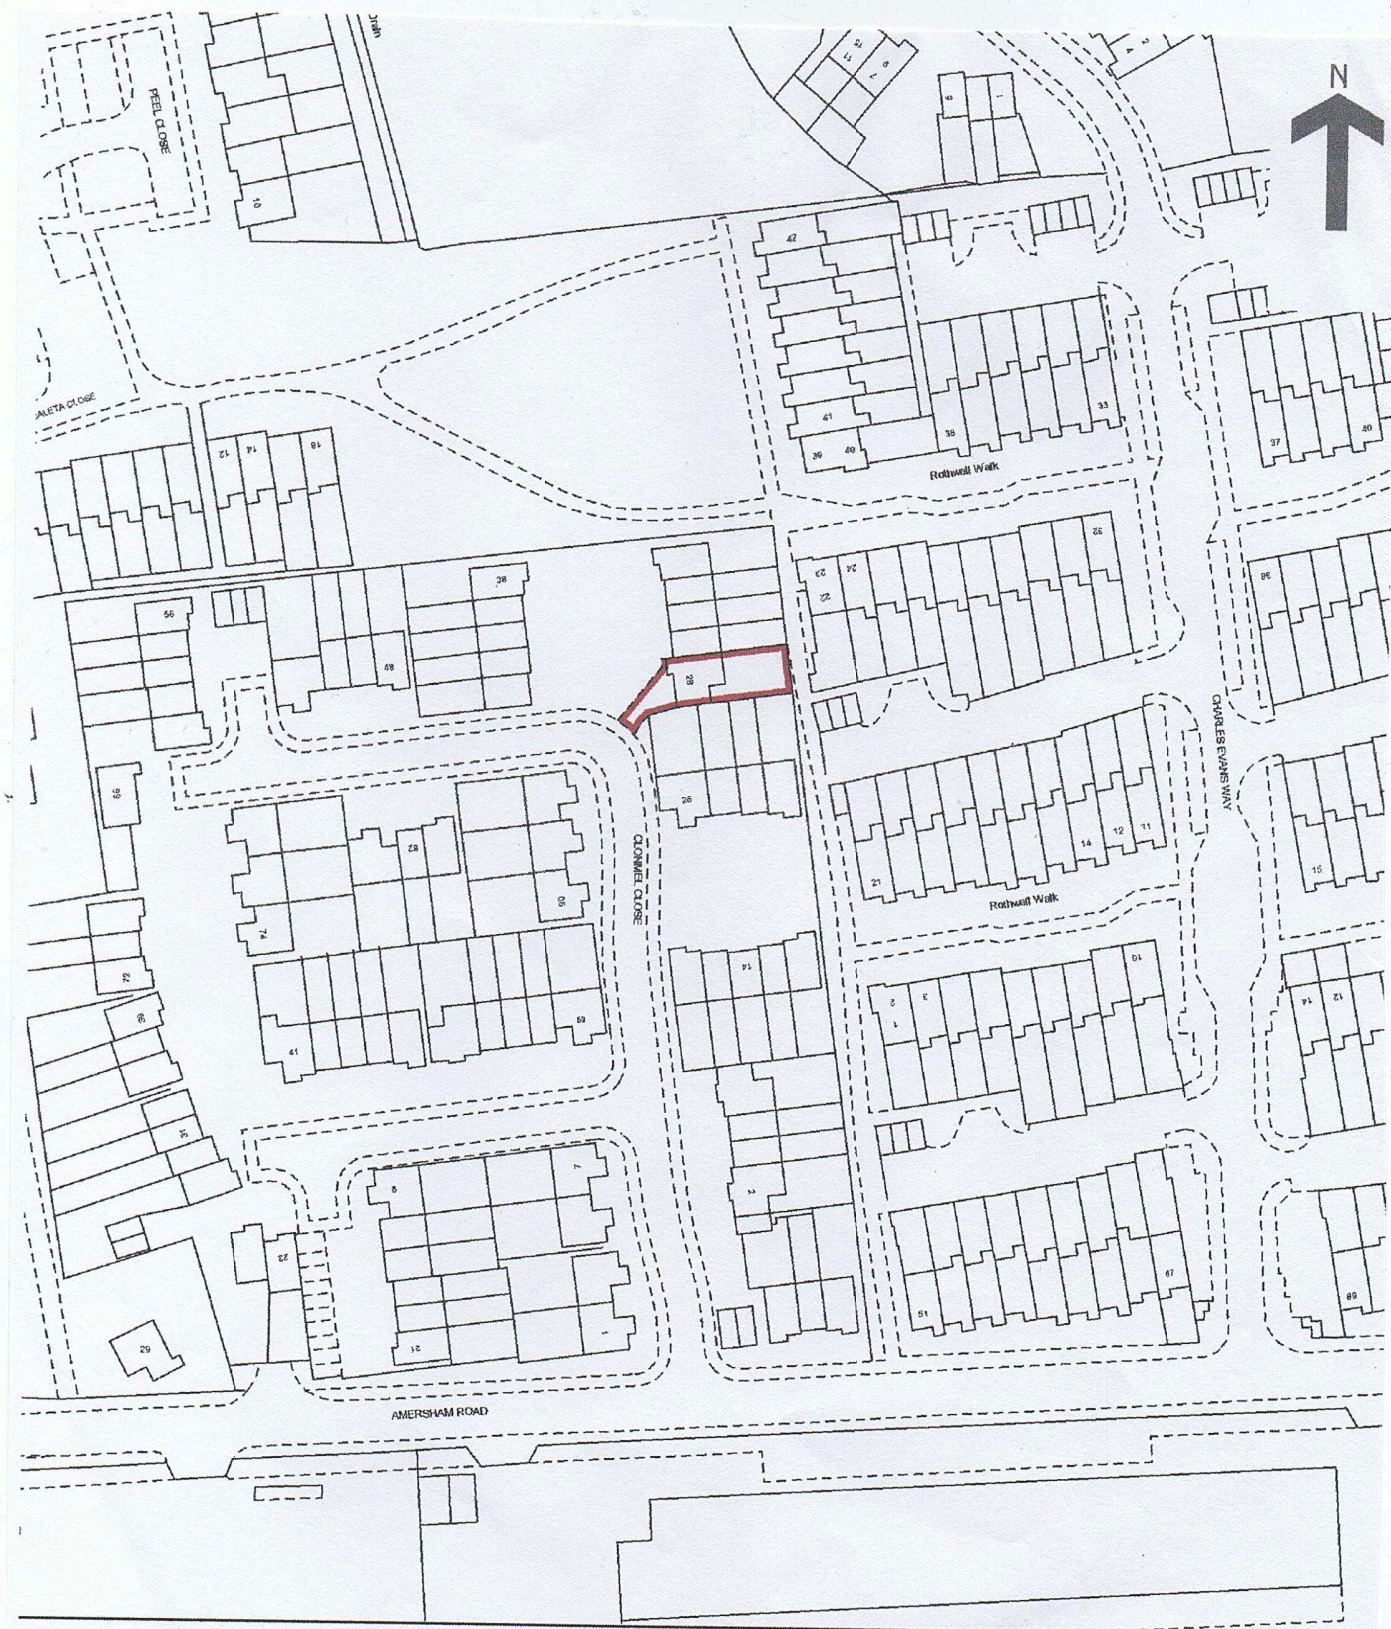

28 CLONMEL CLOSE, CAVERSHAM
READING, BERKSHIRE
LOCATION PLAN

0 10 20 30 40 metres
1:1250 scale @ A4