

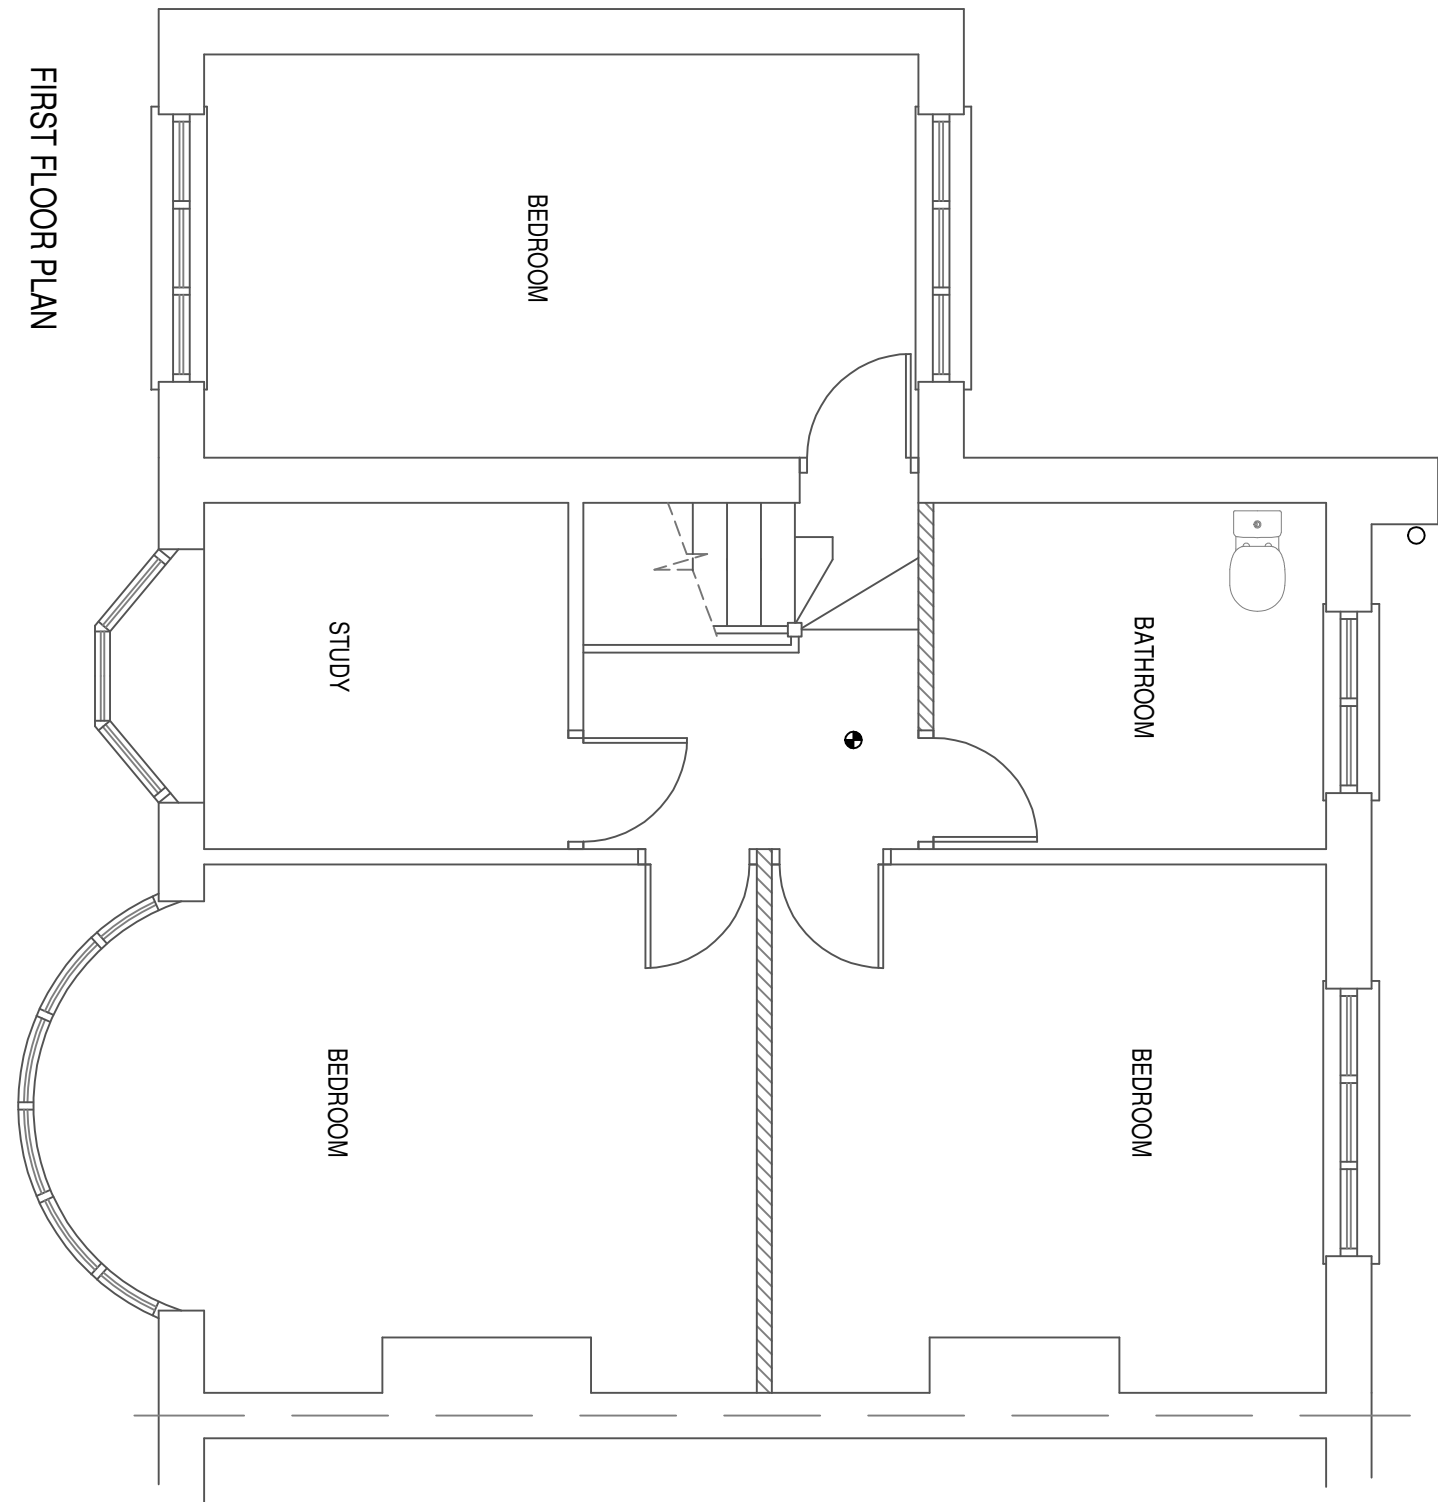
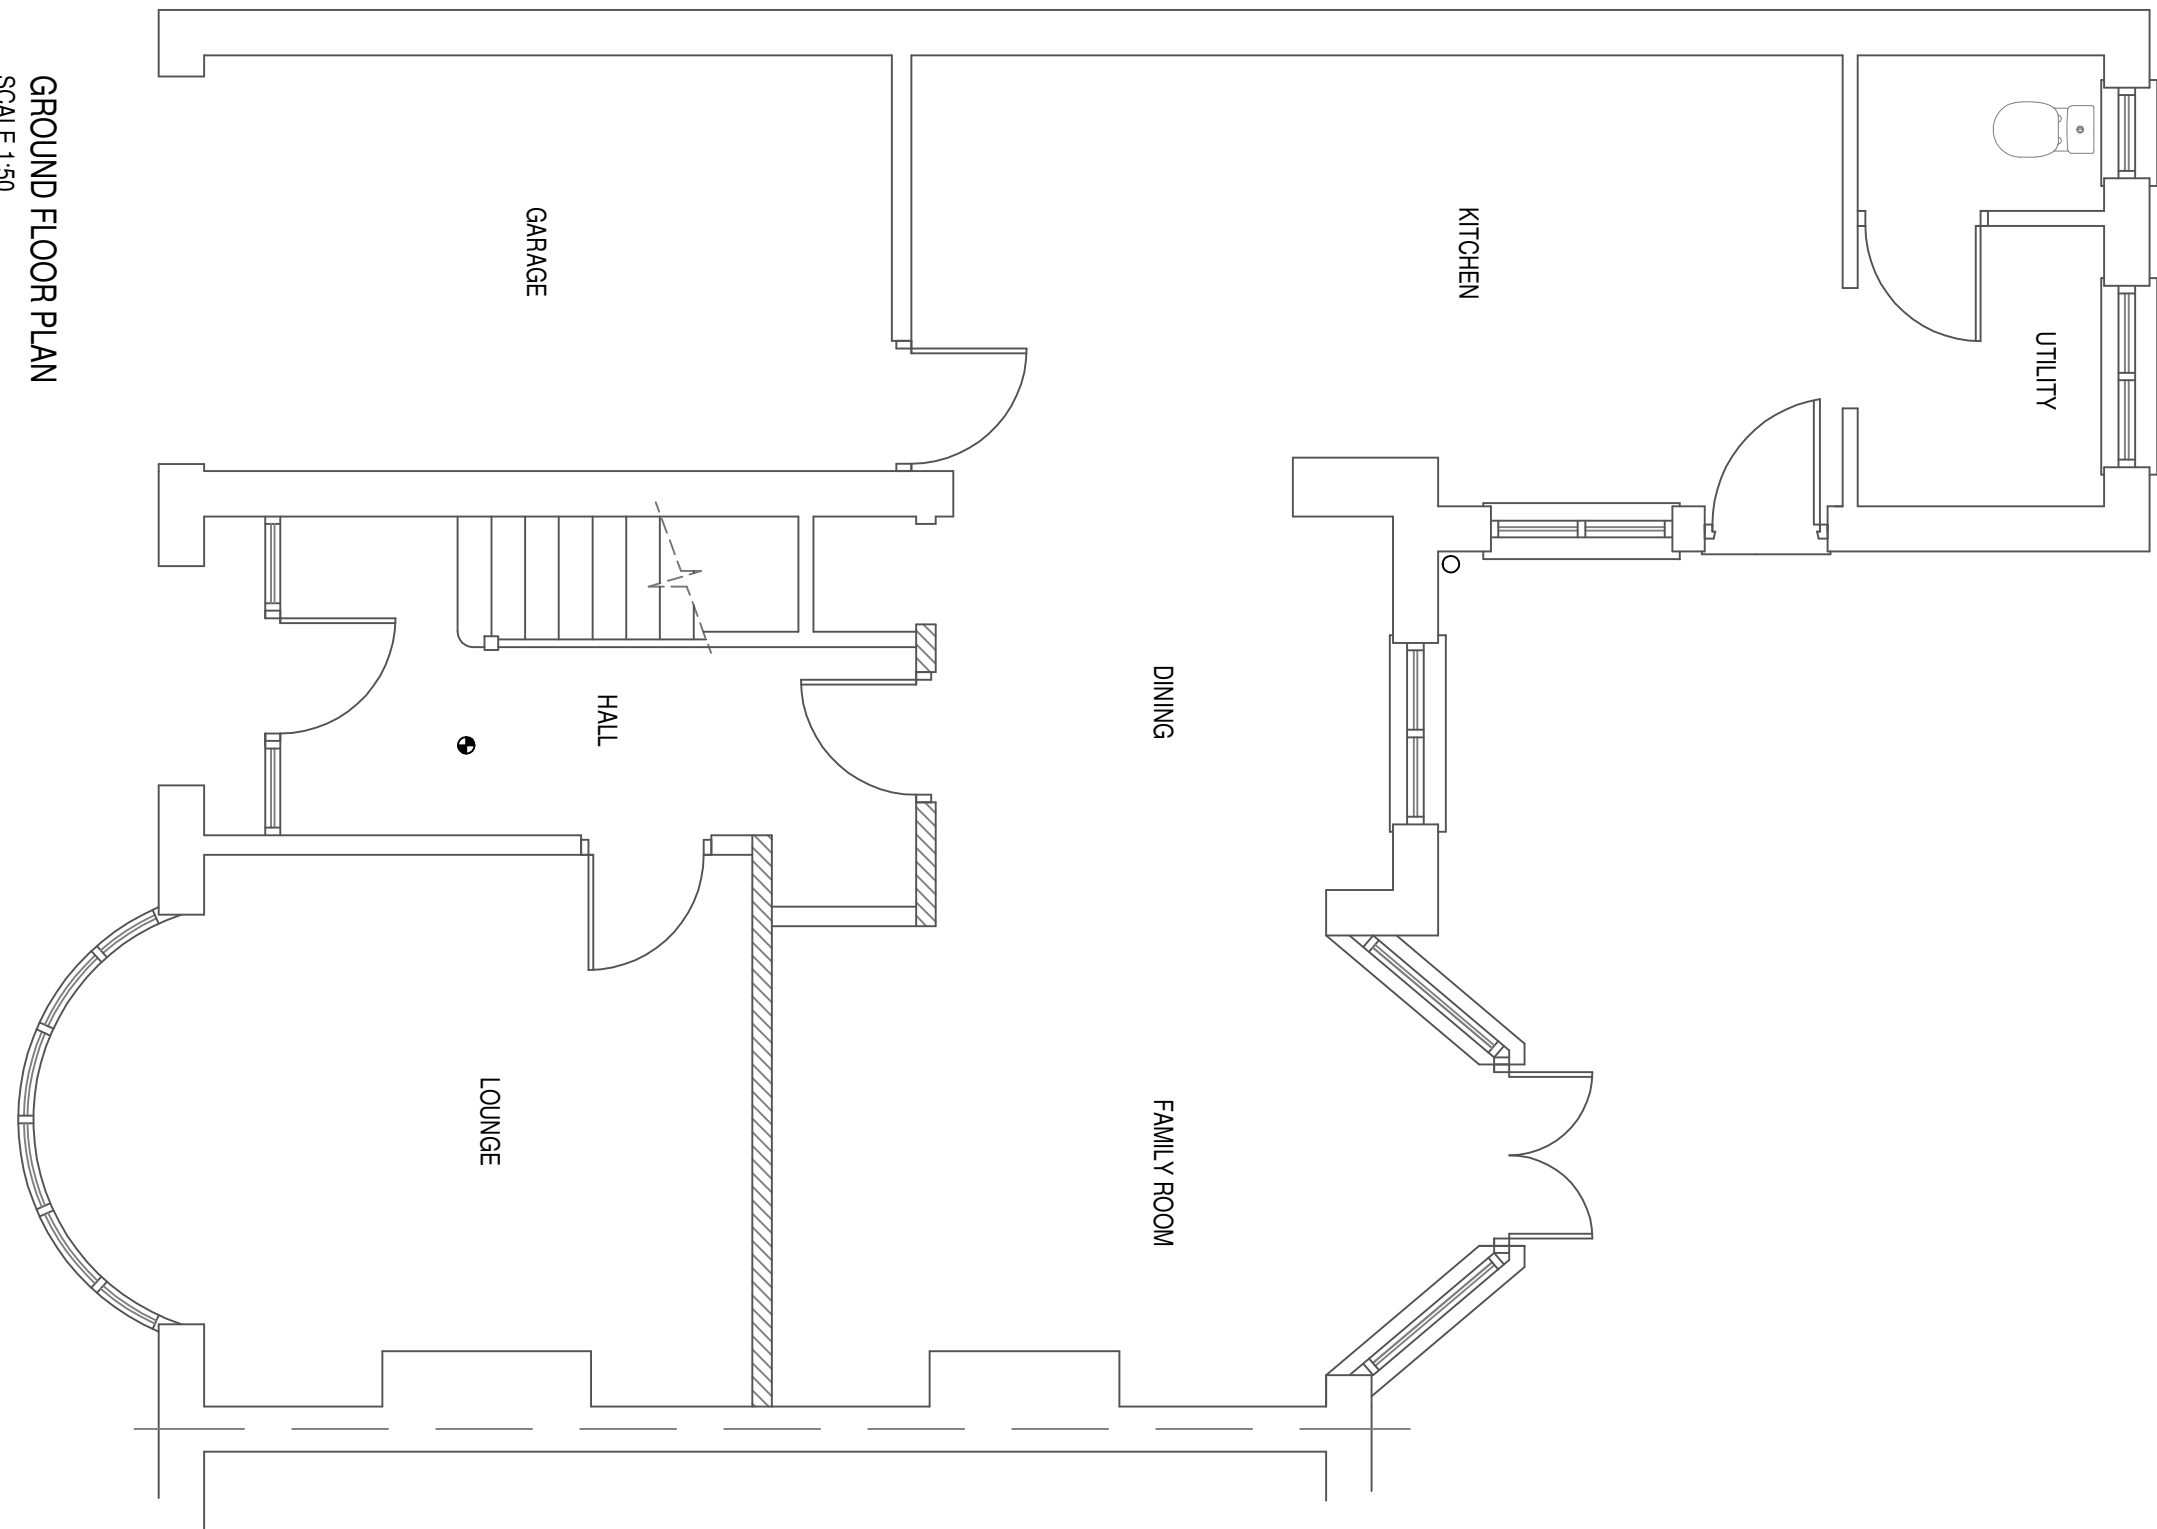


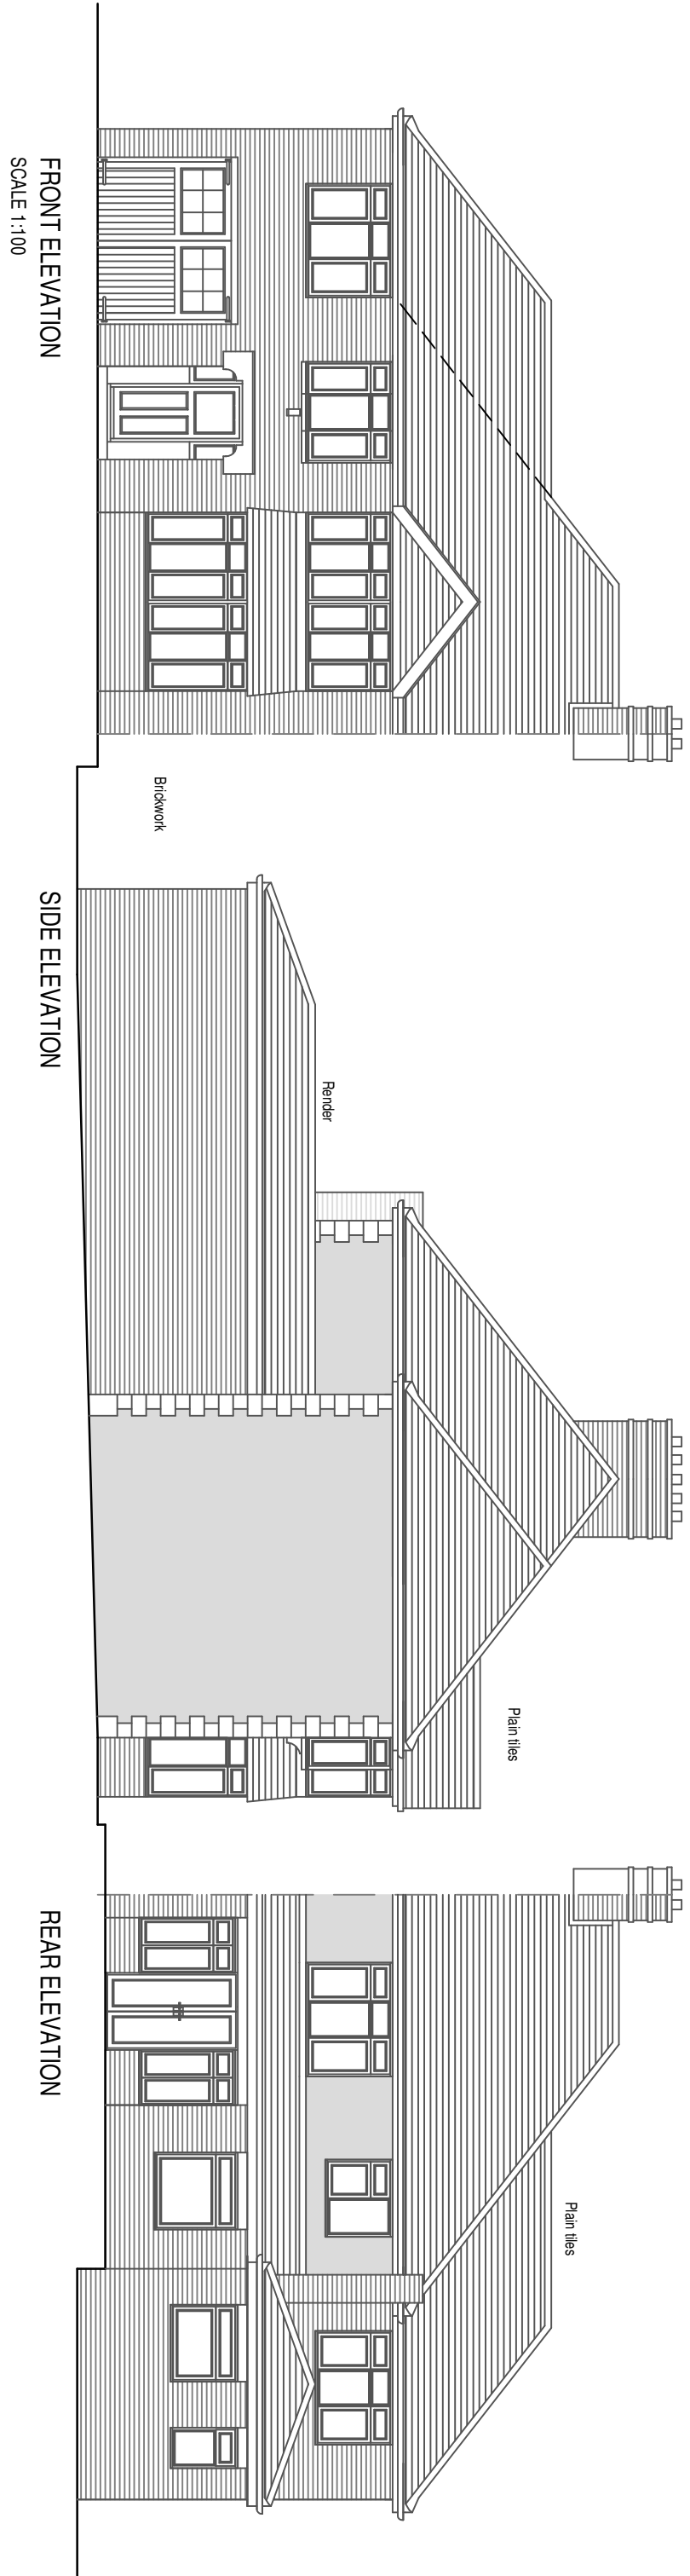

title:	SURVEY AS EXISTING		
client:	MR & MRS BRAMLEY		
address:	25 WOODCOTE WAY CAVERSHAM RG4 7HE		
date:	02/03/2020	dwg. no:	LP3611/02
scale:	1:50 / 1:100 / 1:1250		
local authority:	READING BOROUGH COUNCIL		
drawn by:	STEVE LOVATT		

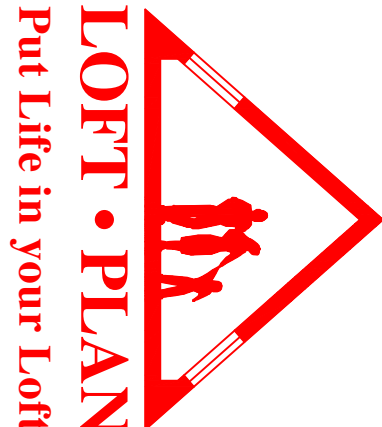

LOFTPLAN DESIGNS LIMITED
Unit 4c, Ash Park Business Centre, Ash Lane, Little London, Tringley RG26 5FL
Tel: (01256) 881041 Fax: (01256) 881448
Email: customerservices@loftplan.co.uk Website: www.loftplan.co.uk