
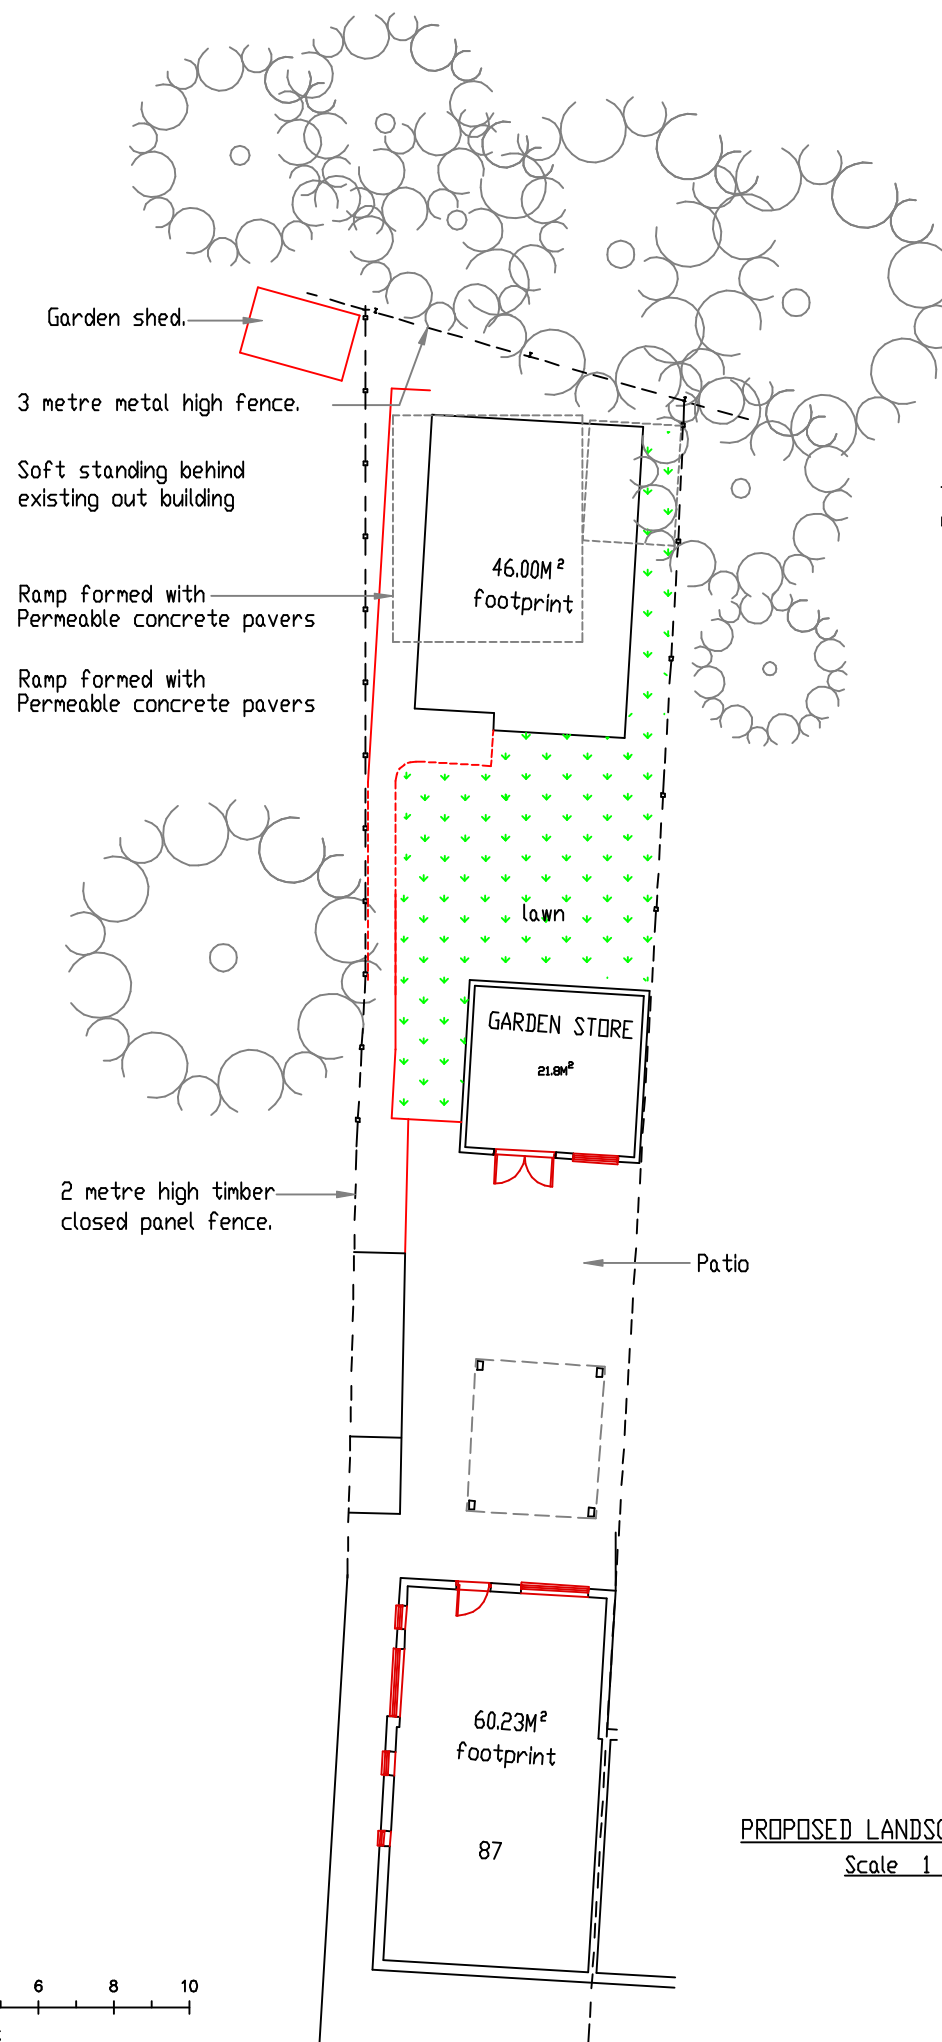


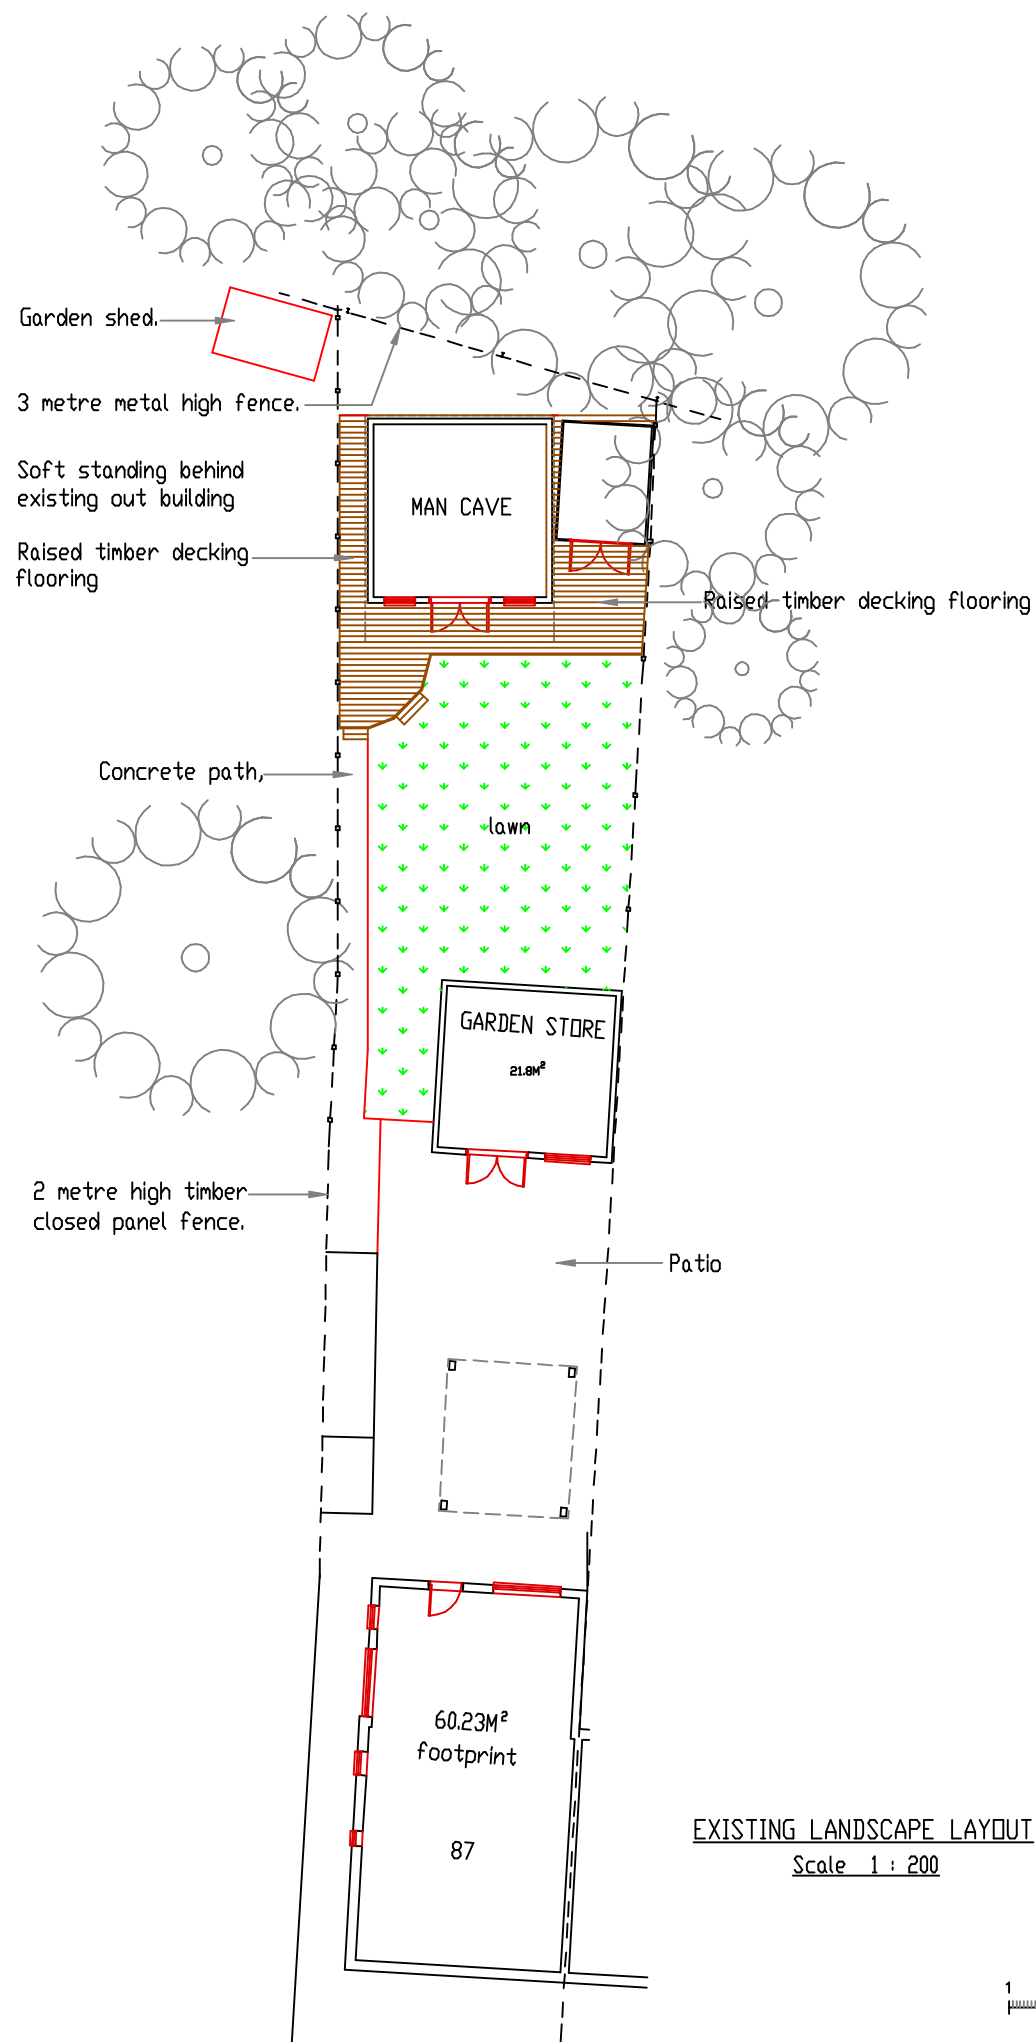

The existing trees/hedges will be unaffected by the proposed works

General Note:

Any discrepancy found must be reported before proceeding.

All dimensions are to be checked before proceeding with the work.

Drawing to be read in conjunction with Drg No. OAS/20/1801/1 - 4

OASIS BUILDING & PLANNING APPLICATIONS	
20 WANTAGE RD. READING, BERKSHIRE. RG30 2SE Tel: 0118 9573554 / 07717 845681 E-mail : aa.springer@btinternet.com	
PROPOSED GRANNY ANNEXE IN THE REAR GARDEN OF 87 BLANDFORD ROAD, WHITLEY, READING. Planning Application	
Client Mr & Mrs M Collins 87 Blandford Road, Whitley, Reading RG2 8RR	
Scale 1:200,	File Name: 87BlandfordRoadPl20.dwg
Date May 2020	Drawn by O.A.Springer
Drawing No. OAS/20/1801/5	Rev. C