


~~DO NOT SCALE FROM THIS DRAWING.~~ VERIFY ALL DIMENSIONS BEFORE SETTING OUT, COMMENCING WORK OR MAKING ANY SHOP DRAWINGS. REPORT ANY DISCREPANCIES TO SUPERVISING OFFICER IMMEDIATELY. COPYRIGHT ©

1:500 scale Bar
This Drawing has been produced for printing onto A1 size paper, If printing on A3 please use the scale below for reference.

0m 5m 20m
2.5m 10m 40m

1:1250 scale Bar
This Drawing has been produced for printing onto A1 size paper, If printing on A3 please use the scale below for reference.

0m 12.5m 50m
6.2m 25m 100m

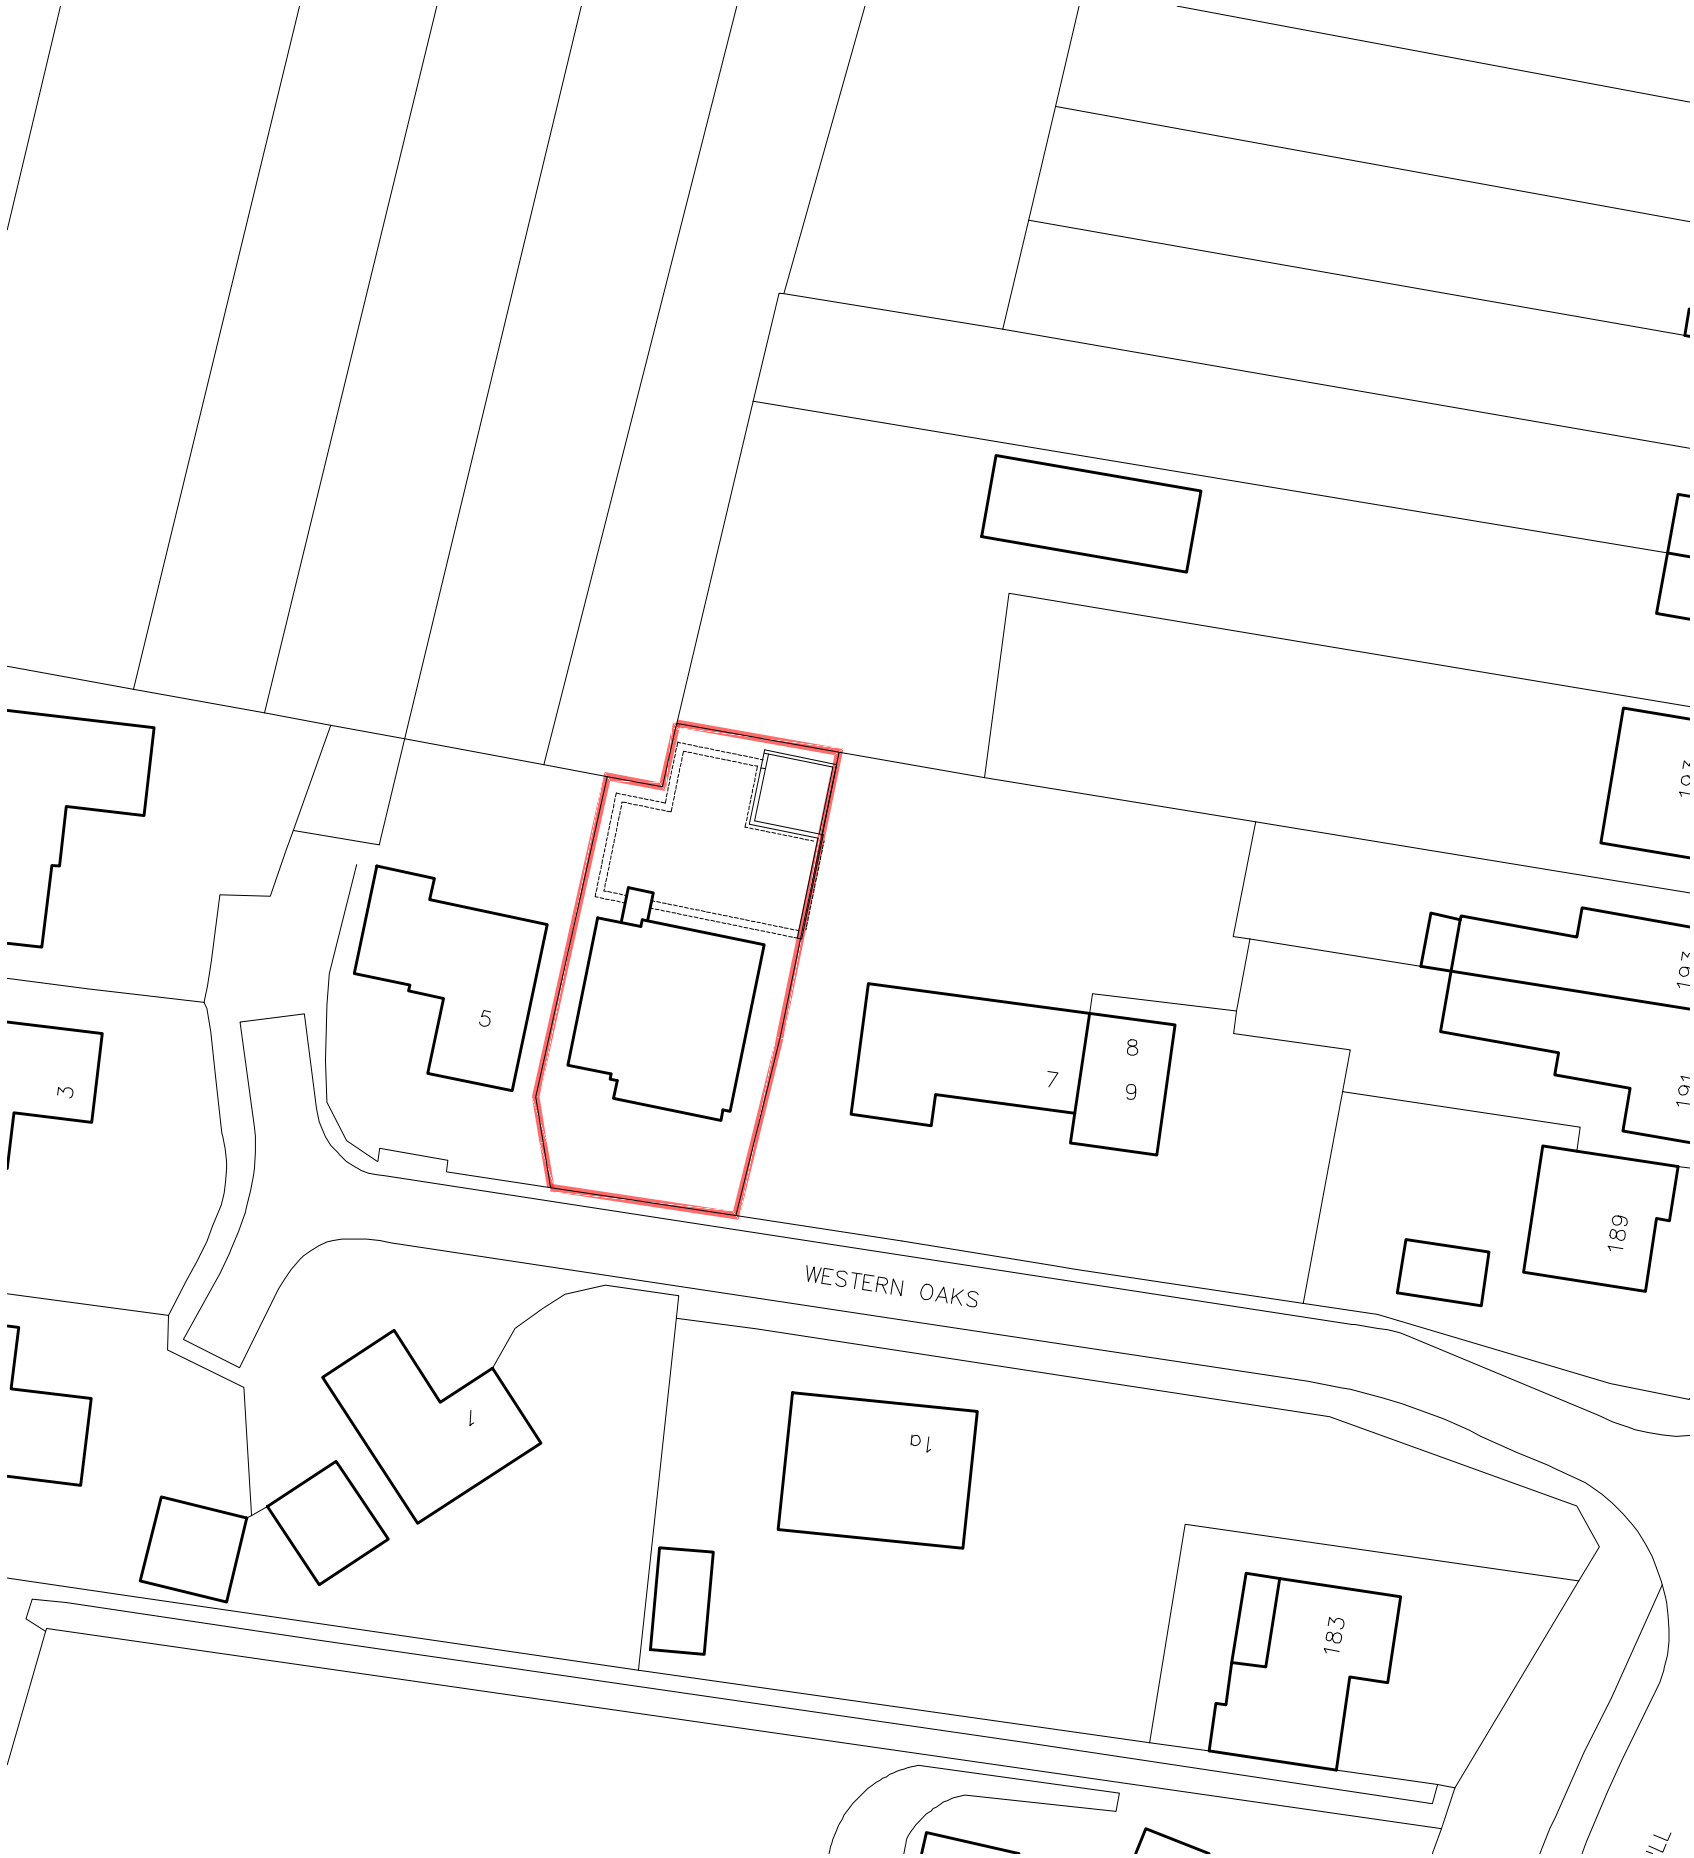

Site Plan 1:500 Scale



Location Plan 1:1250 Scale

CLIENT		Mr & Mrs T. Berry	14 Hornbeam Close Wokingham RG41 4UR 07515 355770
JOB		6 Western Oaks, Kentwood Hill, Tilehurst, Reading, Berkshire	
DRG		SITE & LOCATION PLAN	
SCALE		As Shown	
DRAWN		P Bonney	
DATE		February 2020	
		BA 0027	52