



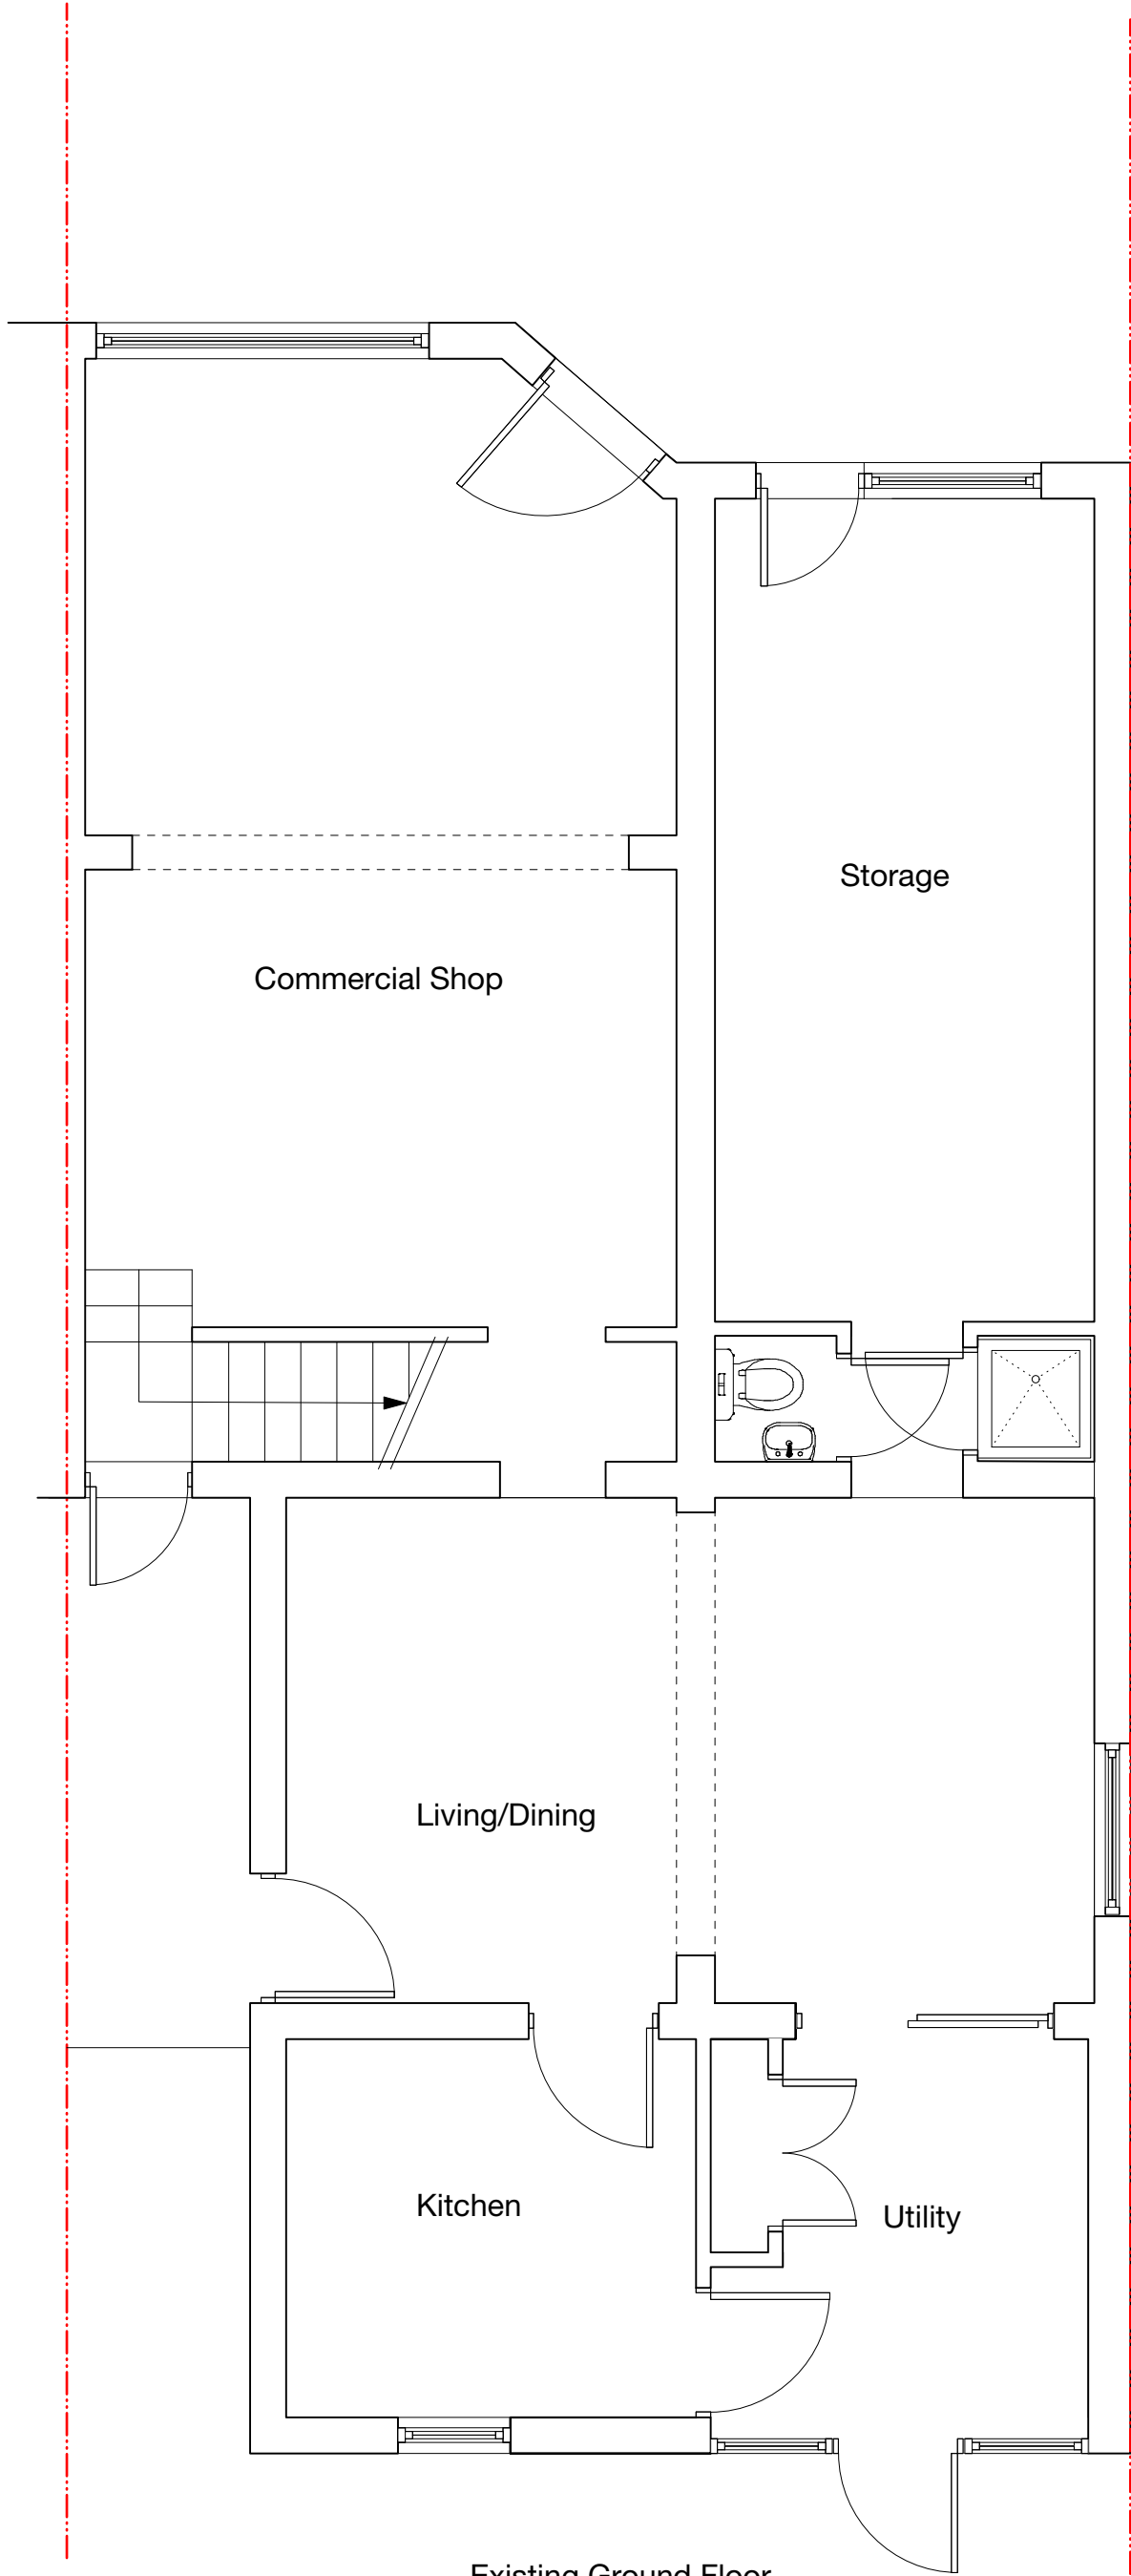

Existing Ground Floor

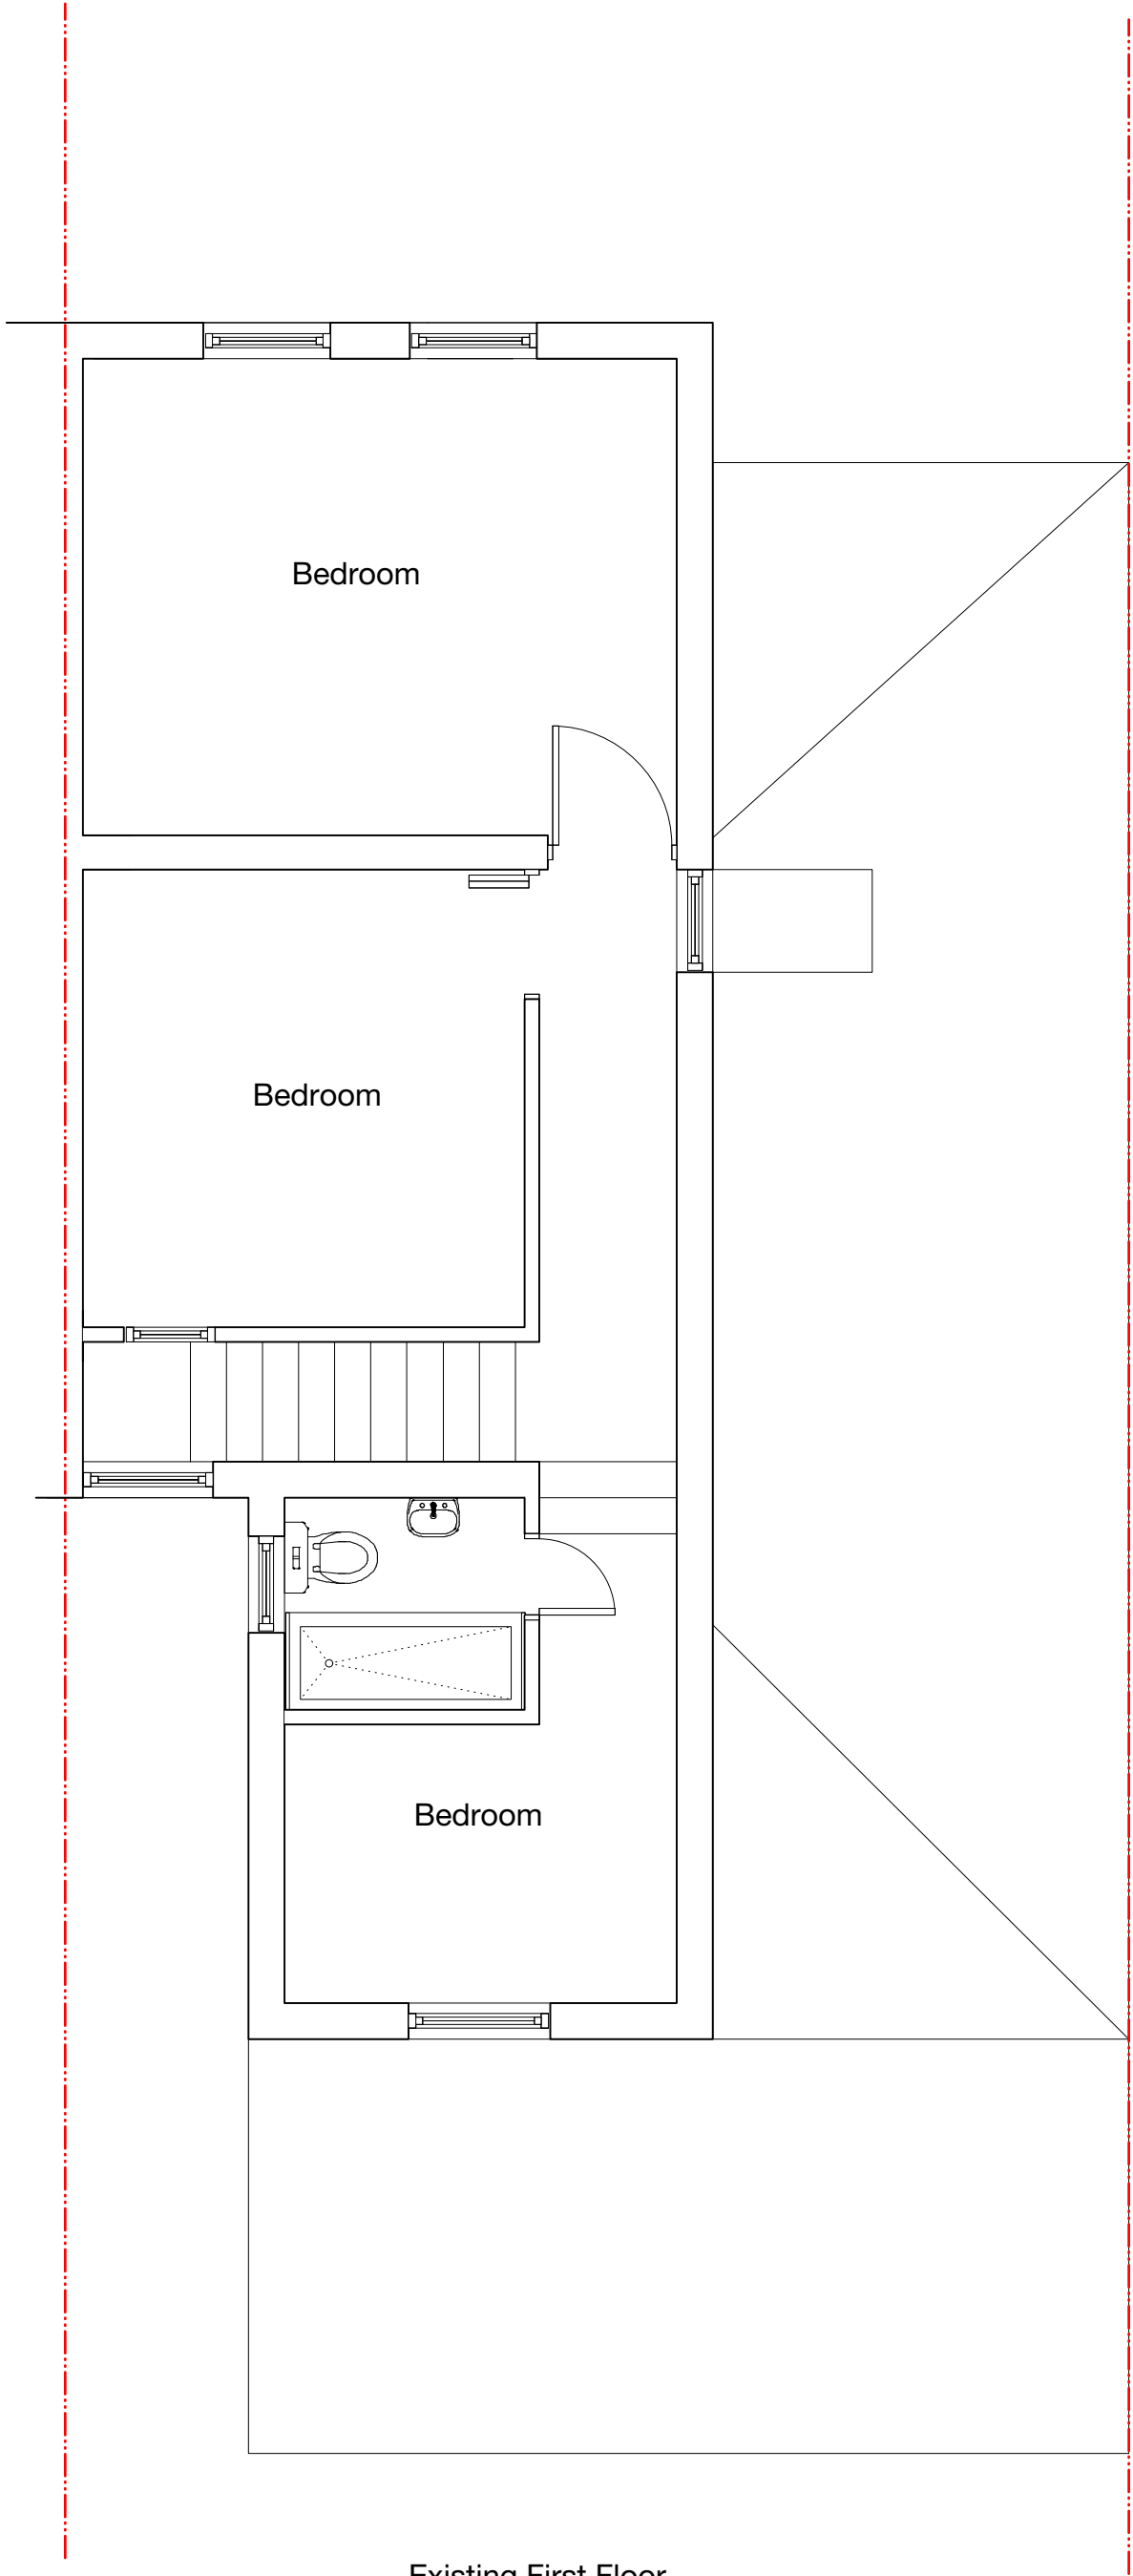

Existing First Floor



Note This drawing is the property of AD Architecture Copyright is reserved by them and the drawing is issues on the condition that it is not copied, reporduced or diclosed to any unauthorised person, wholly or in part, without the written consent of AD Architecture. Do not scale off the drawing. All dimensions to be verifies prior to implementation and any discrepancies to be reported immediety

Client Jeyanthini Anathasothy	Date Drawn 05/20	Drawing Title Internal Alterations
Drawing number/ Issue SGT/01/02	Scale 1:50	
Address 27 St Georges Terrace Reading RG30 2QN		AD Architecture