
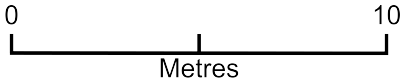


Block Plan 38 South View Avenue

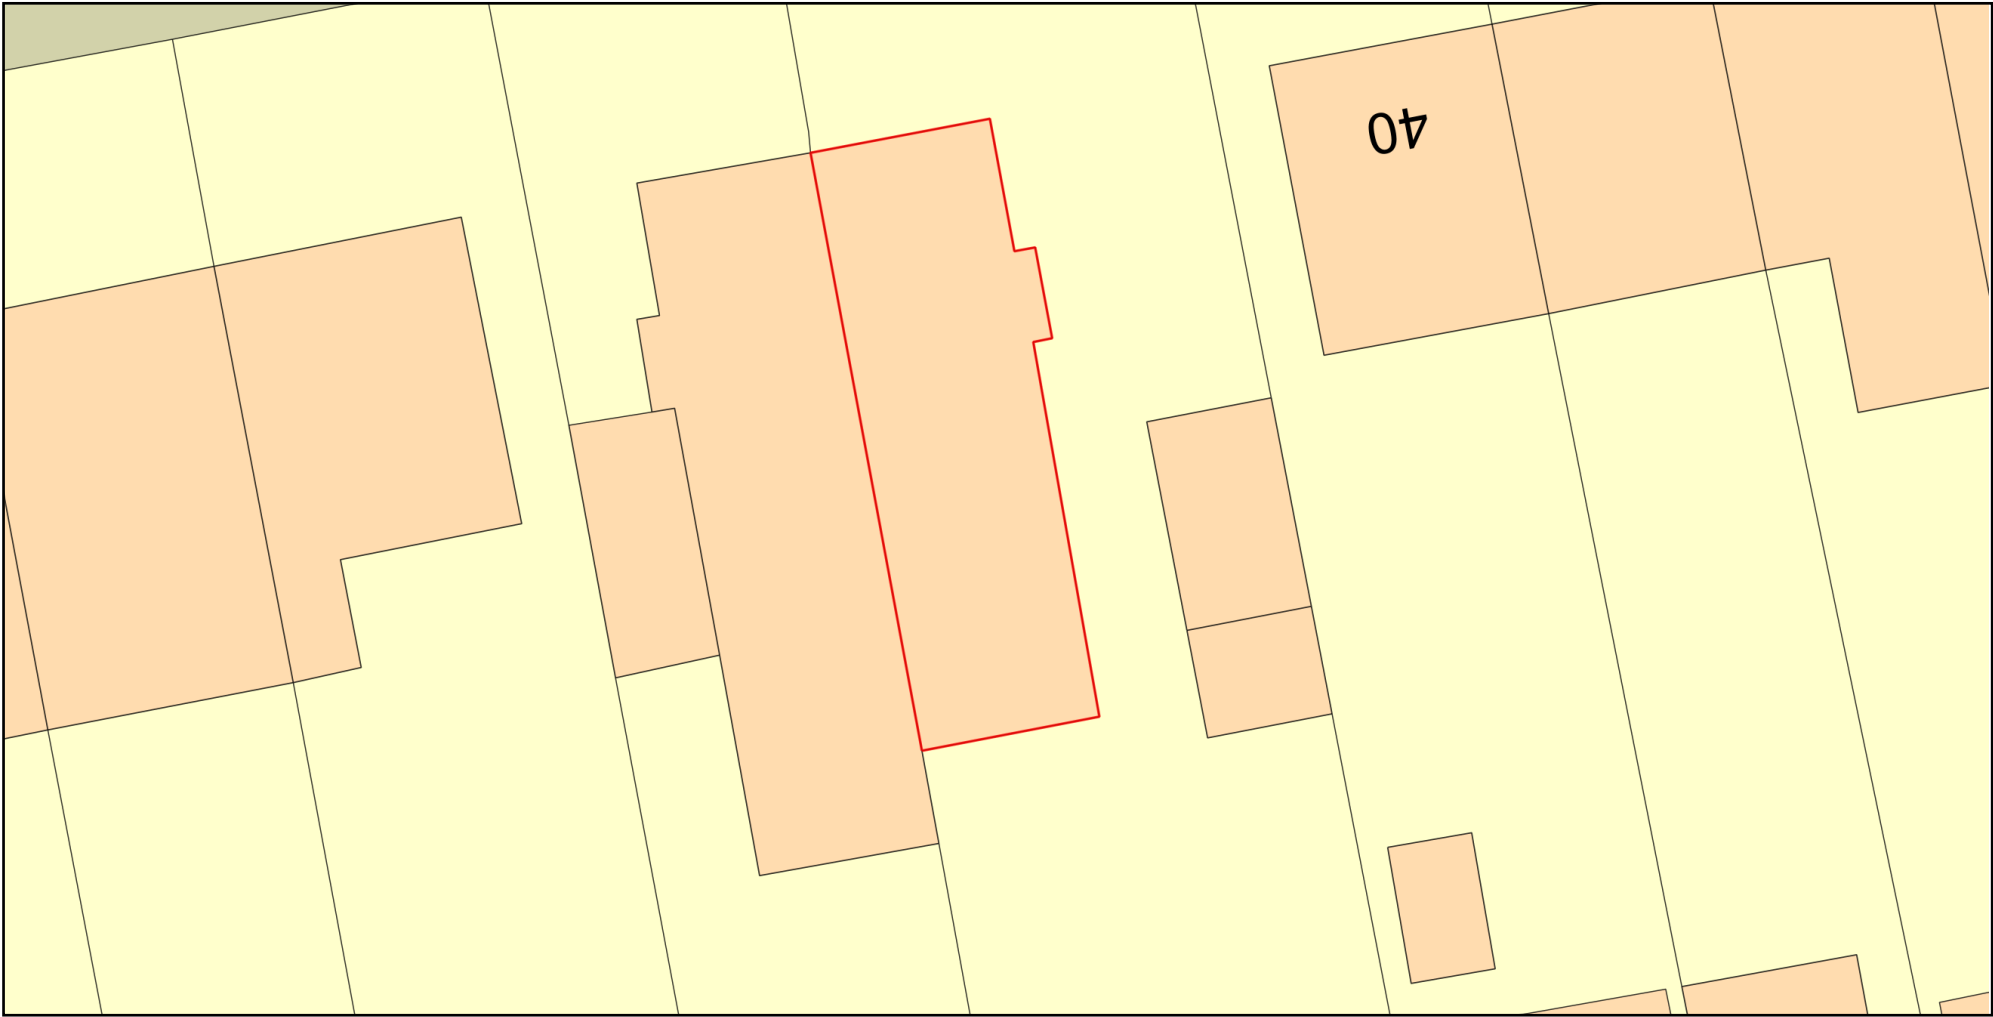

Plan Produced for: Mr Johnathan Head
Date Produced: 17 Jun 2020
Plan Reference Number: TQRQM20169142338573
Scale: 1:200 @ A4