



SITE LOCATION

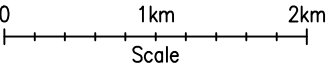


SITE LOCATION
(Scale 1:50000)


Ordnance Survey map extract
based upon Landranger map series
with the permission of the controller of
Her Majesty's Stationary Office
Mono Consultants Limited licence no. ES100017753
Crown Copyright

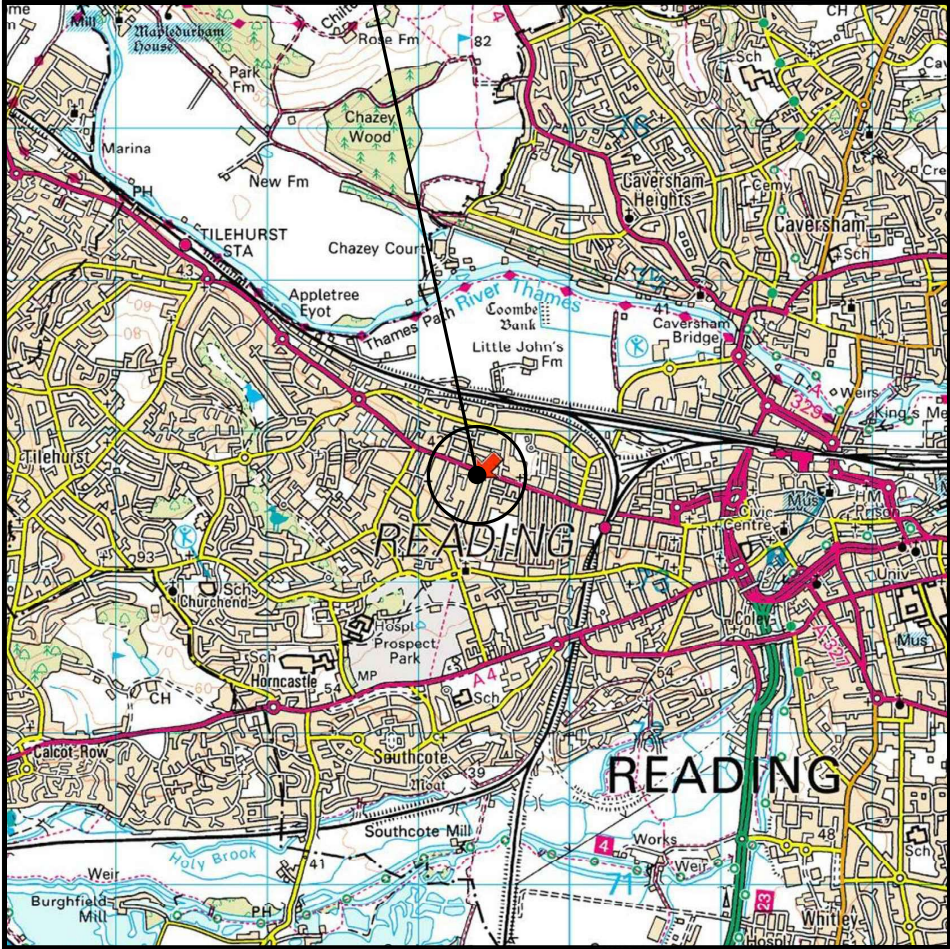

SITE PHOTOGRAPH

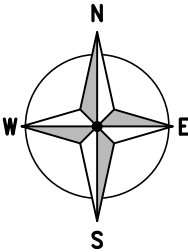


SITE LOCATION

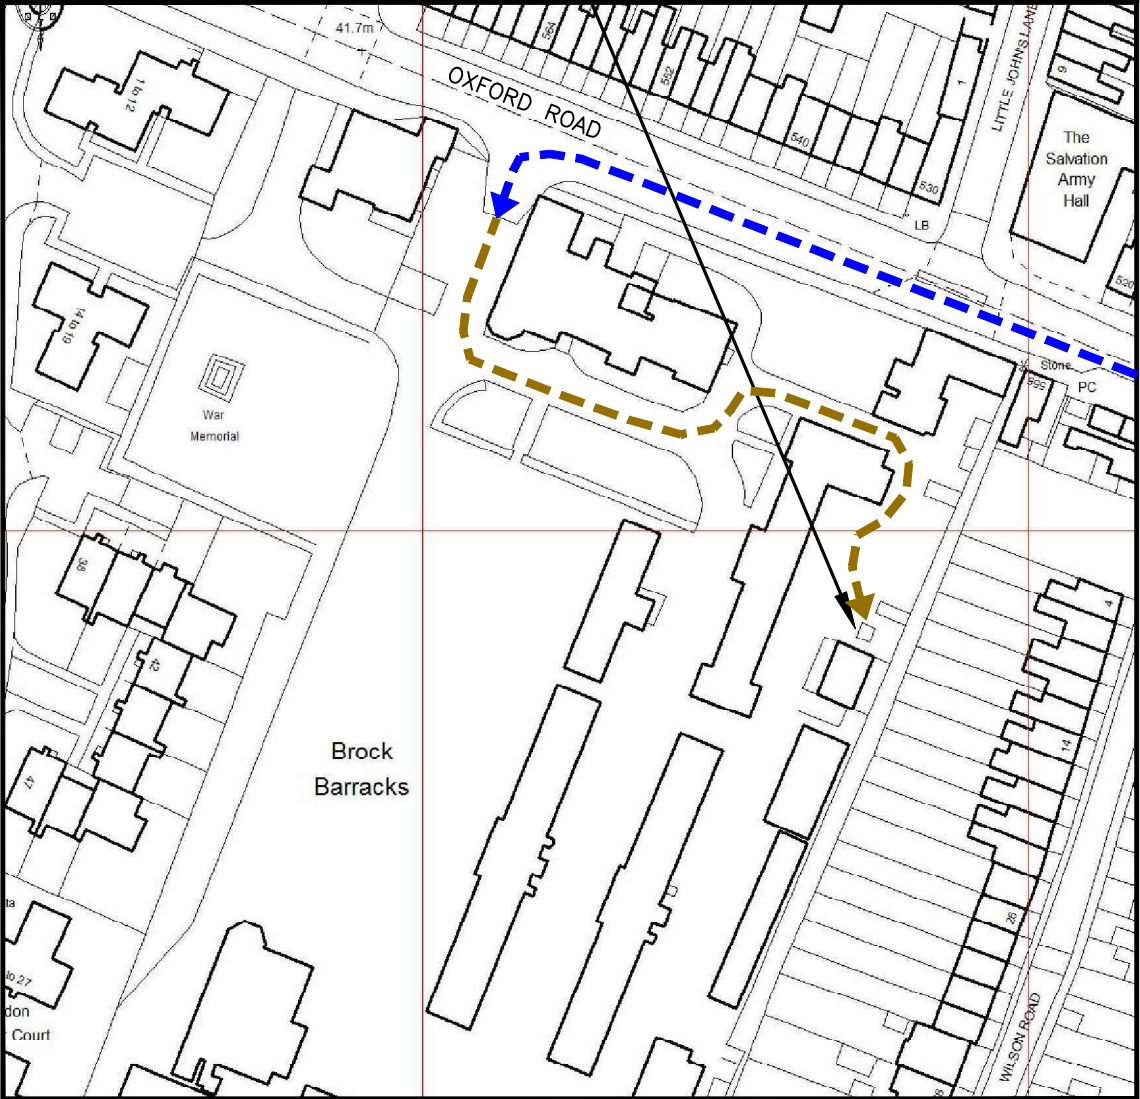

DETAILED SITE LOCATION
(Scale 1:1250)

Based upon Ordnance Survey map extract
with the permission of the Controller of
Her Majesty's Stationary Office.
Crown copyright.
Mono Consultants Limited licence no. ES100017753
Promap licence no. A152065A0001

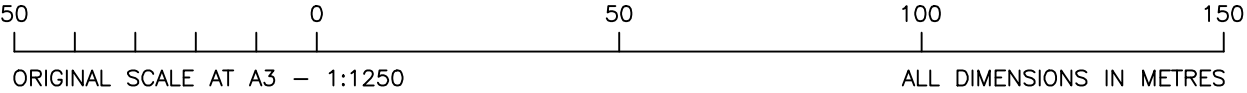

These drawings comply with STANDARD Telefonica/Vodafone ICNIRP design guidelines.
Designed in accordance with CTIL Beacon documents: SDN0008 & SDN0009 'ICNIRP Compliance Summary'

ALL DIMENSIONS ARE IN mm UNLESS NOTED OTHERWISE

N.G.R E: 469375 N: 173680

CONCESSION REQUIRED NO

DIRECTIONS TO SITE

HEADING SOUTH-EAST ON THE M4 AT
JUNCTION 11 TAKE THE A33 EXIT TO
READING/BASINGSTOKE. AT THE ROUNDABOUT
TAKE THE 1ST EXIT ONTO BASINGSTOKE
ROAD/A33. STAY ON THE A33 FOR AROUND
3 MILE THEN MERGE ONTO A329. TAKE THE
OXFORD ROAD EXIT TOWARDS HEXAGON. AT
THE ROUNDABOUT TAKE THE 1ST EXIT ONTO
CHATHAM STREET/A329. THEN AT THE NEXT
ROUNDABOUT TAKE THE FIRST EXIT ONTO
BEDFORD ROAD/A329. AT THE END OF THE
ROAD TURN RIGHT ONTO OXFORD ROAD. SITE
WILL BE LOCATED ON THE LEFT WITHIN THE
ARMY RESERVE CENTRE

A	Issued for Construction	DJF	JTP	02.08.19
REV	MODIFICATION	BY	CH	DATE



MONO CONSULTANTS LIMITED
No. 58 Cygnet Court
Timothy's Bridge Road
Stratford-upon-Avon
Warwickshire
CV37 9NW
t. 44 (0)1789 206500
f. 44 (0)1789 206529
www.monoconsultants.com



CORNERSTONE - BEACON

Cell Name	Opt.
TA CENTRE	A

Cell ID No		
CTIL	TEF	VF
126942	N/A	023408

Site Address / Contact Details		
TA CENTRE BROCK BARRACKS OXFORD ROAD READING, BERKSHIRE RG30 1HW		

Drawing Title:	SITE LOCATION MAPS
----------------	--------------------

Purpose of Issue:	CONSTRUCTION	Dwg. Rev:
-------------------	--------------	-----------


Drawing Number:	100	A
-----------------	-----	---

Surveyed By:	JTP	Original Sheet Size:	A3	Pack Issue:
--------------	-----	----------------------	----	-------------

Drawn:	DJF	Date:	02.08.19	Checked:	JTP	Date:	02.08.19	C
--------	-----	-------	----------	----------	-----	-------	----------	---

SITE LOCATION

1737 00

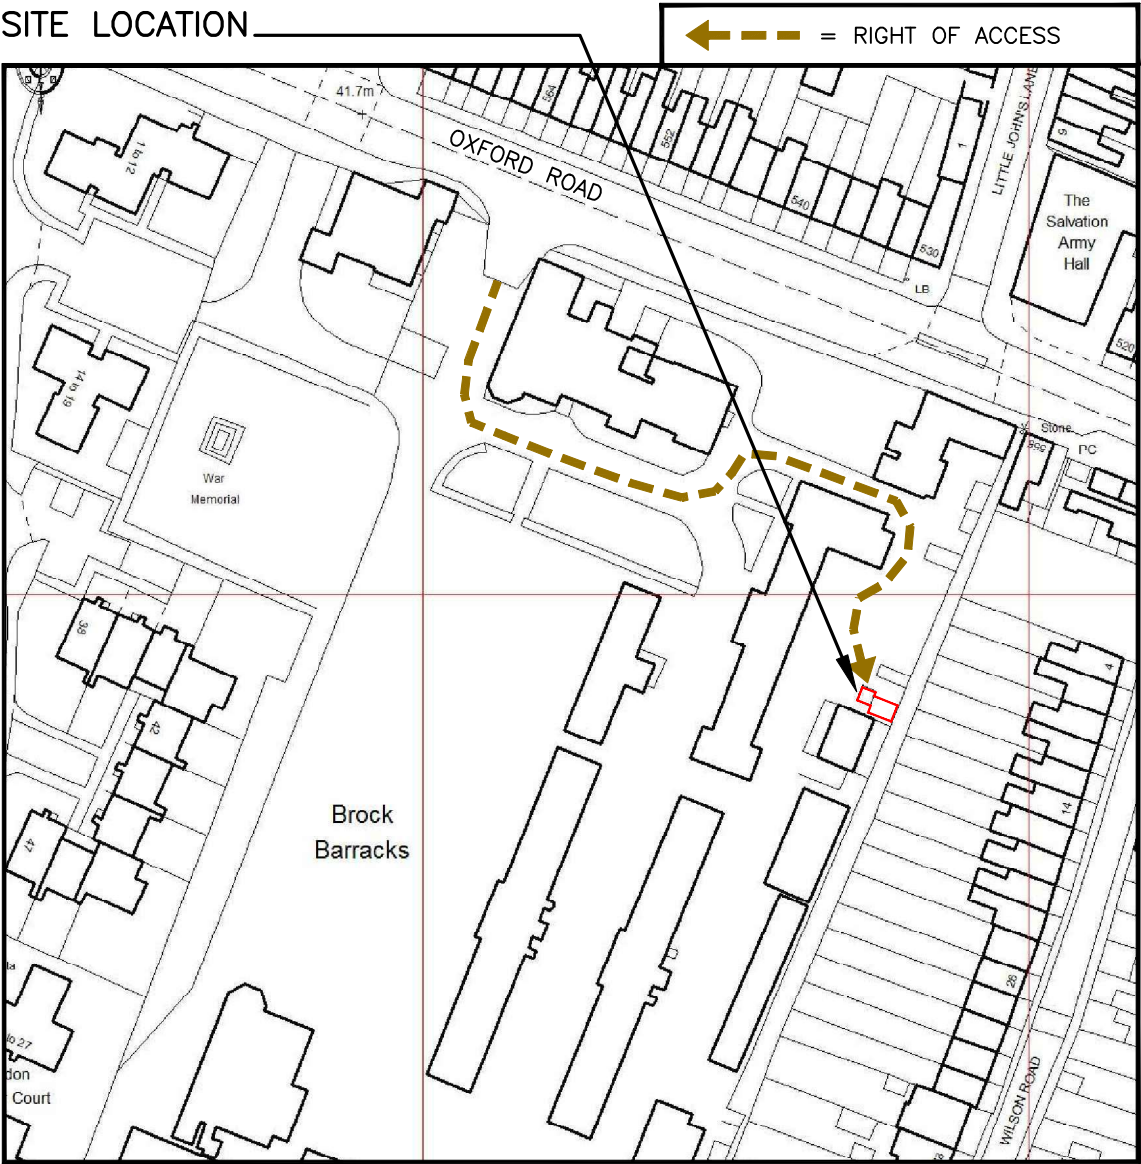

DETAILED SITE LOCATION


(Scale 1:1250)

Based upon Ordnance Survey map extract
with the permission of the Controller of
Her Majesty's Stationery Office.
Crown copyright.
Mono Consultants Limited licence no. ES100017753
Promap licence no. A152065A0001





ORIGINAL SCALE AT A3 - 1:100

ALL DIMENSIONS IN MILLIMETRES

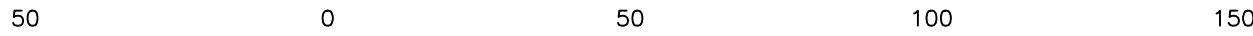

ORIGINAL SCALE AT A3 - 1:1250

ALL DIMENSIONS IN METRES

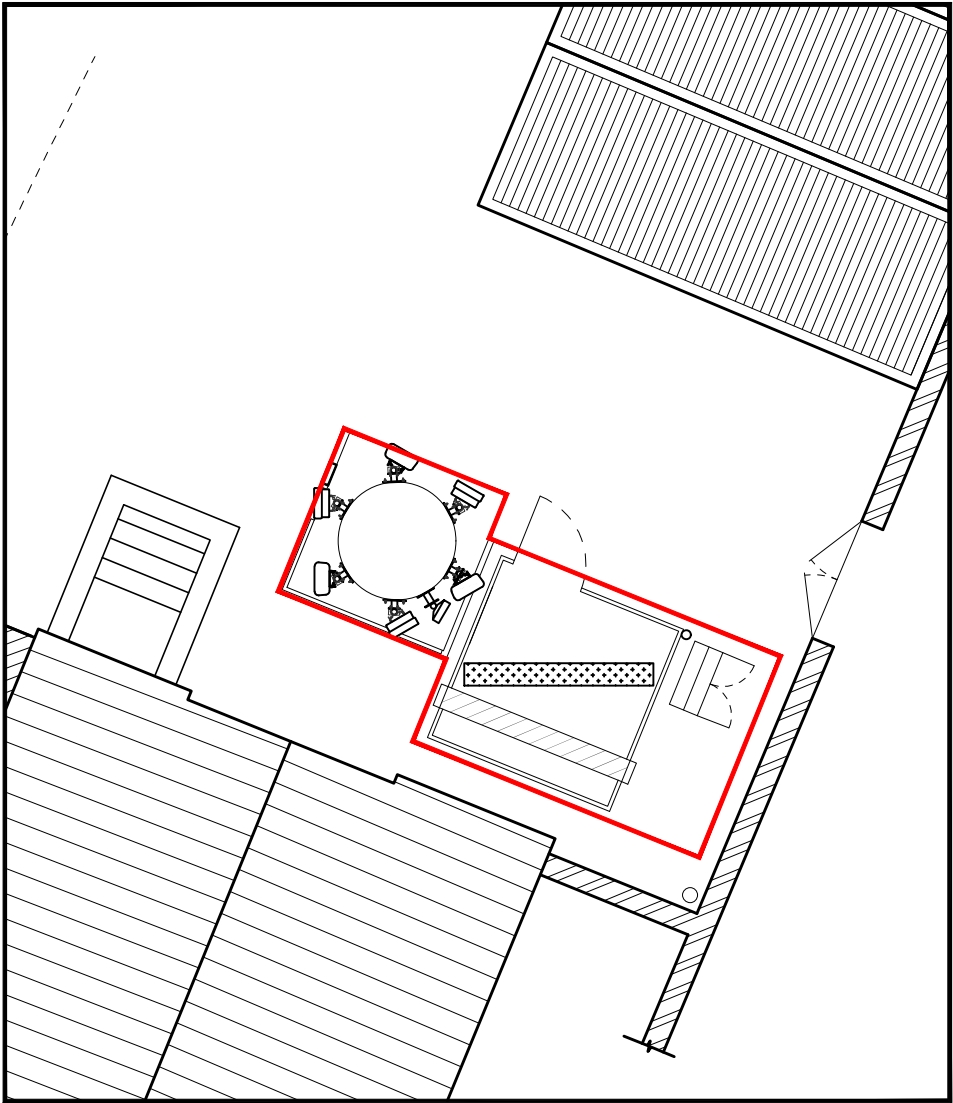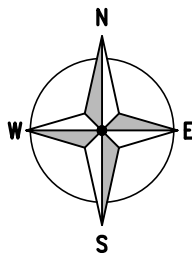

LEASE DEMISE PLAN

(1:100)

ALL DIMENSIONS ARE IN mm UNLESS NOTED OTHERWISE

N.G.R. E: 469375 N: 173680

CONCESSION REQUIRED NO

DIRECTIONS TO SITE

HEADING SOUTH-EAST ON THE M4 AT
JUNCTION 11 TAKE THE A33 EXIT TO
READING/BASINGSTOKE. AT THE ROUNDABOUT
TAKE THE 1ST EXIT ONTO BASINGSTOKE
ROAD/A33. STAY ON THE A33 FOR AROUND
3 MILE THEN MERGE ONTO A329. TAKE THE
OXFORD ROAD EXIT TOWARDS HEXAGON. AT
THE ROUNDABOUT TAKE THE 1ST EXIT ONTO
CHATHAM STREET/A329. THEN AT THE NEXT
ROUNDABOUT TAKE THE FIRST EXIT ONTO
BEDFORD ROAD/A329. AT THE END OF THE
ROAD TURN RIGHT ONTO OXFORD ROAD. SITE
WILL BE LOCATED ON THE LEFT WITHIN THE
ARMY RESERVE CENTRE

A	Issued for Construction	DJF	JTP	02.08.19
REV	MODIFICATION	BY	CH	DATE



MONO CONSULTANTS LIMITED
No. 58 Cygnet Court
Timothy's Bridge Road
Stratford-upon-Avon
Warwickshire
CV37 9NW
t. 44 (0)1789 206500
f. 44 (0)1789 206529
www.monoconsultants.com



CORNERSTONE - BEACON

Cell Name Opt.

TA CENTRE A

Cell ID No

CTIL TEF VF

126942 N/A 023408

Site Address / Contact Details

TA CENTRE
BROCK BARRACKS
OXFORD ROAD
READING, BERKSHIRE
RG30 1HW

Drawing Title: LEASE DRAWING

Purpose of Issue: CONSTRUCTION Dwg. Rev:

Drawing Number: 101 A

Surveyed By: JTP Original Sheet Size: A3 Pack Issue:

Drawn: DJF Date: 02.08.19 Checked: JTP Date: 02.08.19 C

These drawings comply with STANDARD Telefonica/Vodafone ICNIRP design guidelines.
Designed in accordance with CTIL Beacon documents: SDN0008 & SDN0009 'ICNIRP Compliance Summary'