


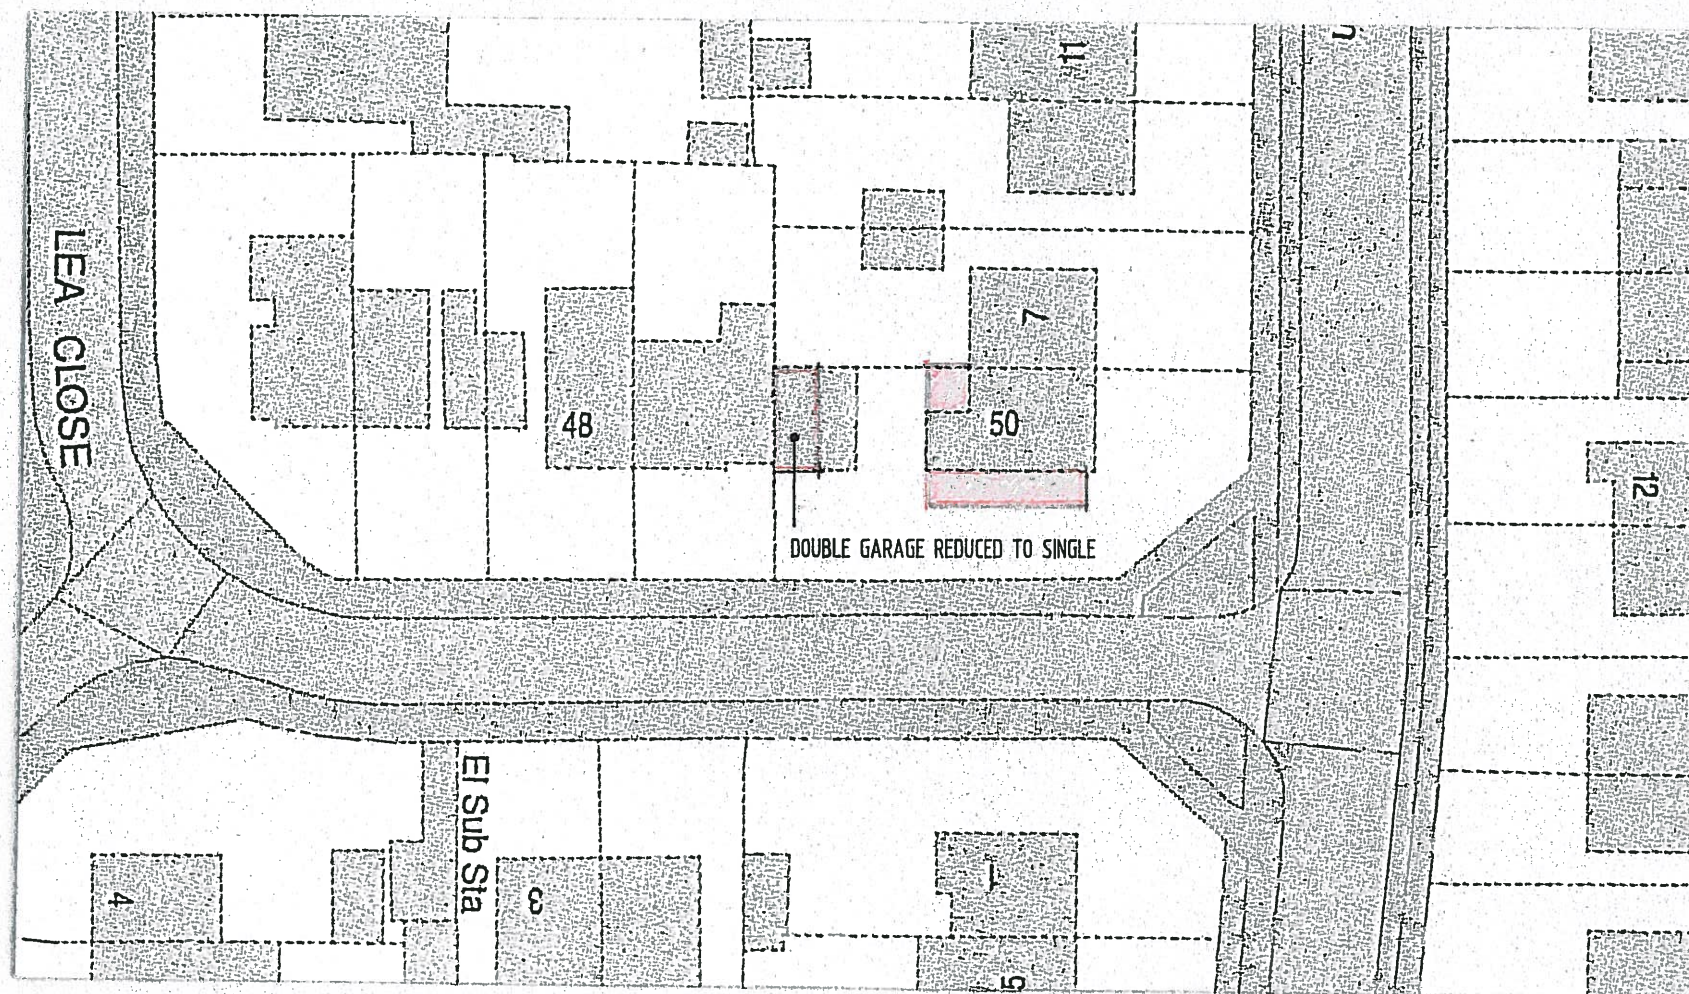

SITE PLAN 1 : 500



All dimensions to be checked on site and the Architect notified of any discrepancy before the work is put in hand. All Copyrights reserved.



LOCATION PLAN 1 : 1250

Client:

MR & MRS A TIPPER

KEITH G HALSON RIBA

Chartered Architect

27 Ancastle Green
Henley-on-Thames
RG9 1TR
Tel: 01491 414018

Project:

PROPOSED EXTENSIONS
50 LEA CLOSE READING RG30 3NB

Drawing:

LOCATION : SITE PLANS

Scale:

as shown

Date:

MARCH 2020

Dwg.no:

2020 : 2381 : A3 : 1

Rev: