
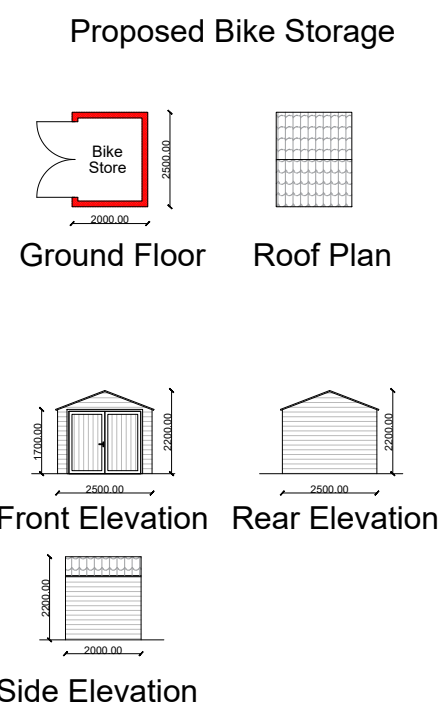
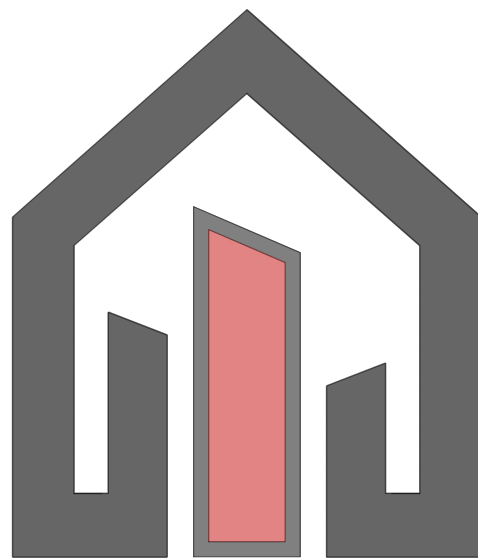


0 2 20 metres

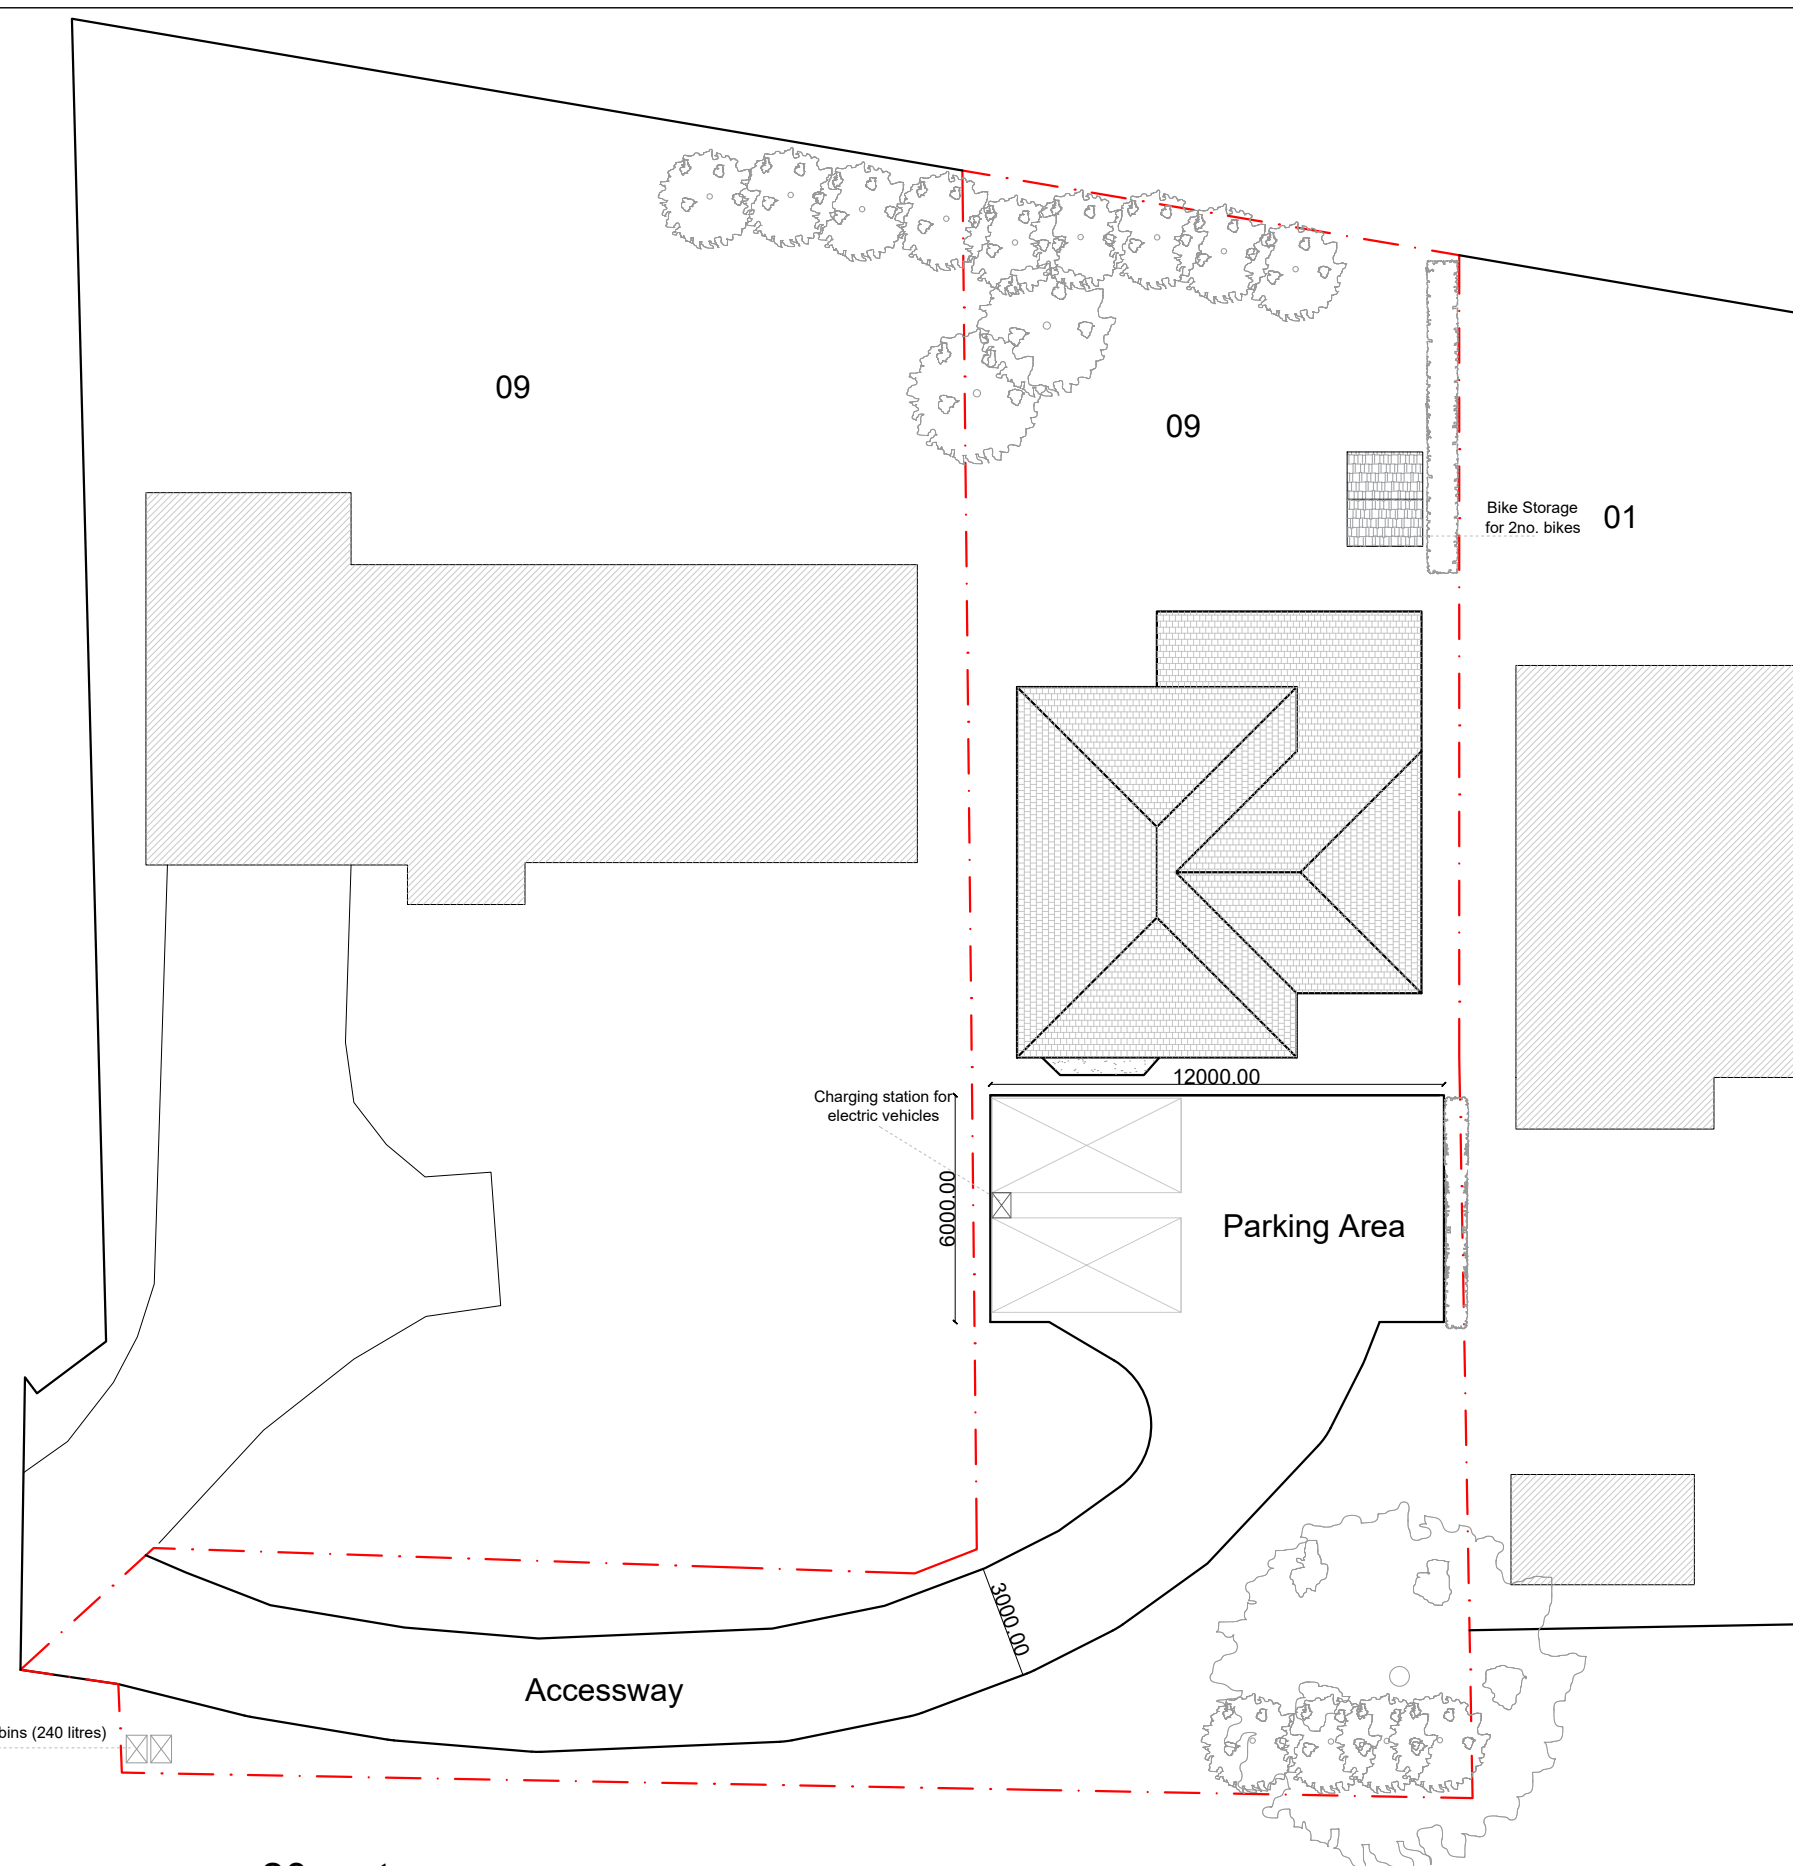

- Notes
1. All materials to match existing unless otherwise noted.
 2. Do not scale for the construction purposes.
 3. The contractor must verify all dimension on site prior to commencement of works.
 4. This document is copyright of the originator and must be treated as confidential.

Project
9 Wilwyne Cl
Caversham
Reading
RG4 5EP

Drawing title
Proposed Parking Plan

Drawing no
02
Rev
-

Scale
1:200 @ A2

Date
June 2020



1 Right Plan
1rightplan@gmail.com
07955 449 285