


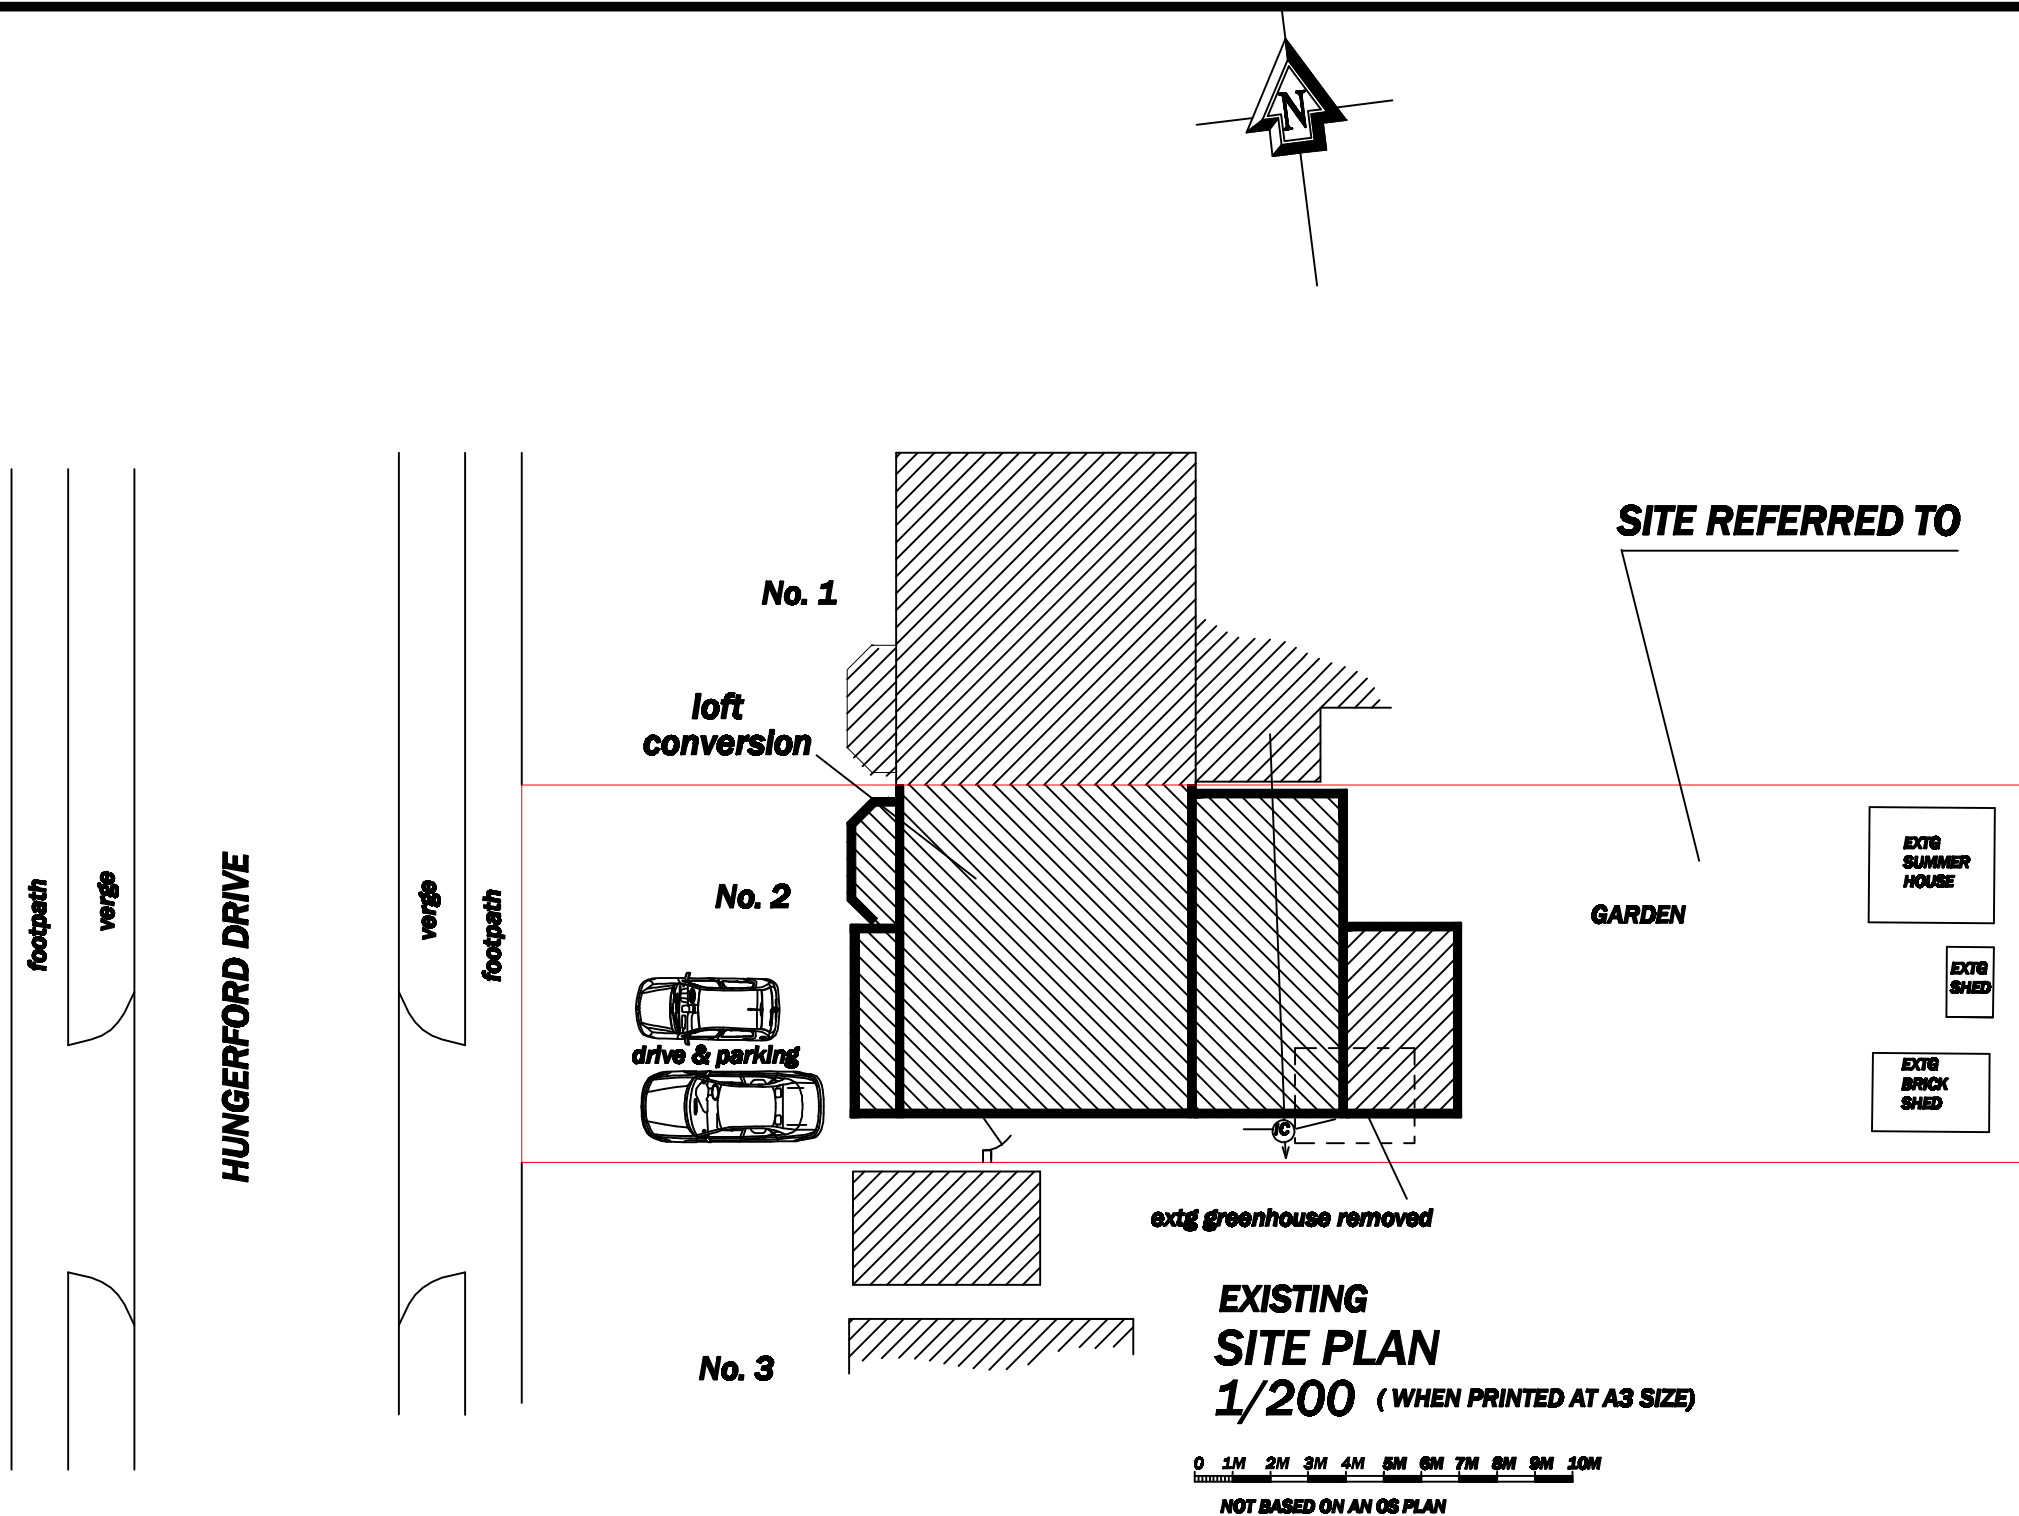

CONTRACTORS MUST VERIFY ALL DIMENSIONS & LEVELS AT SITE BEFORE QUOTING, SETTING OUT, COMMENCING WORK, OR MAKING ANY SHOP DRAWINGS.

BUILDERS MUST NOT SCALE FROM THIS DRAWING.

SEE BUILDING REGS APPROVAL 170471 DATED 1/6/17
SEE PLANNING PERMISSION 161641 DATED 21/12/16
& SEE NON-MATERIAL CHANGE 190074

DRWG No.
200807 - 2



PHONE
0118 933 2319
(24 hrs answering)
Mobile 07860 48 80 84

**Architectural & Structural
Designs & Surveys**

MARTIN F WINTER CEng, MCABE
MALHOUSE COTTAGE, 16 THE AVENUE
MORTIMER COMMON, READING, RG7 3QY

MR. & MRS. M. ZAHID
2 HUNGERFORD DRIVE
READING
RG1 6JA

PROPOSED REMOVAL OF EXTG SUMMER HOUSE
& TWO SHEDS & ERECTION OF NEW SUMMER HOUSE

© COPYRIGHT RESERVED 2020