



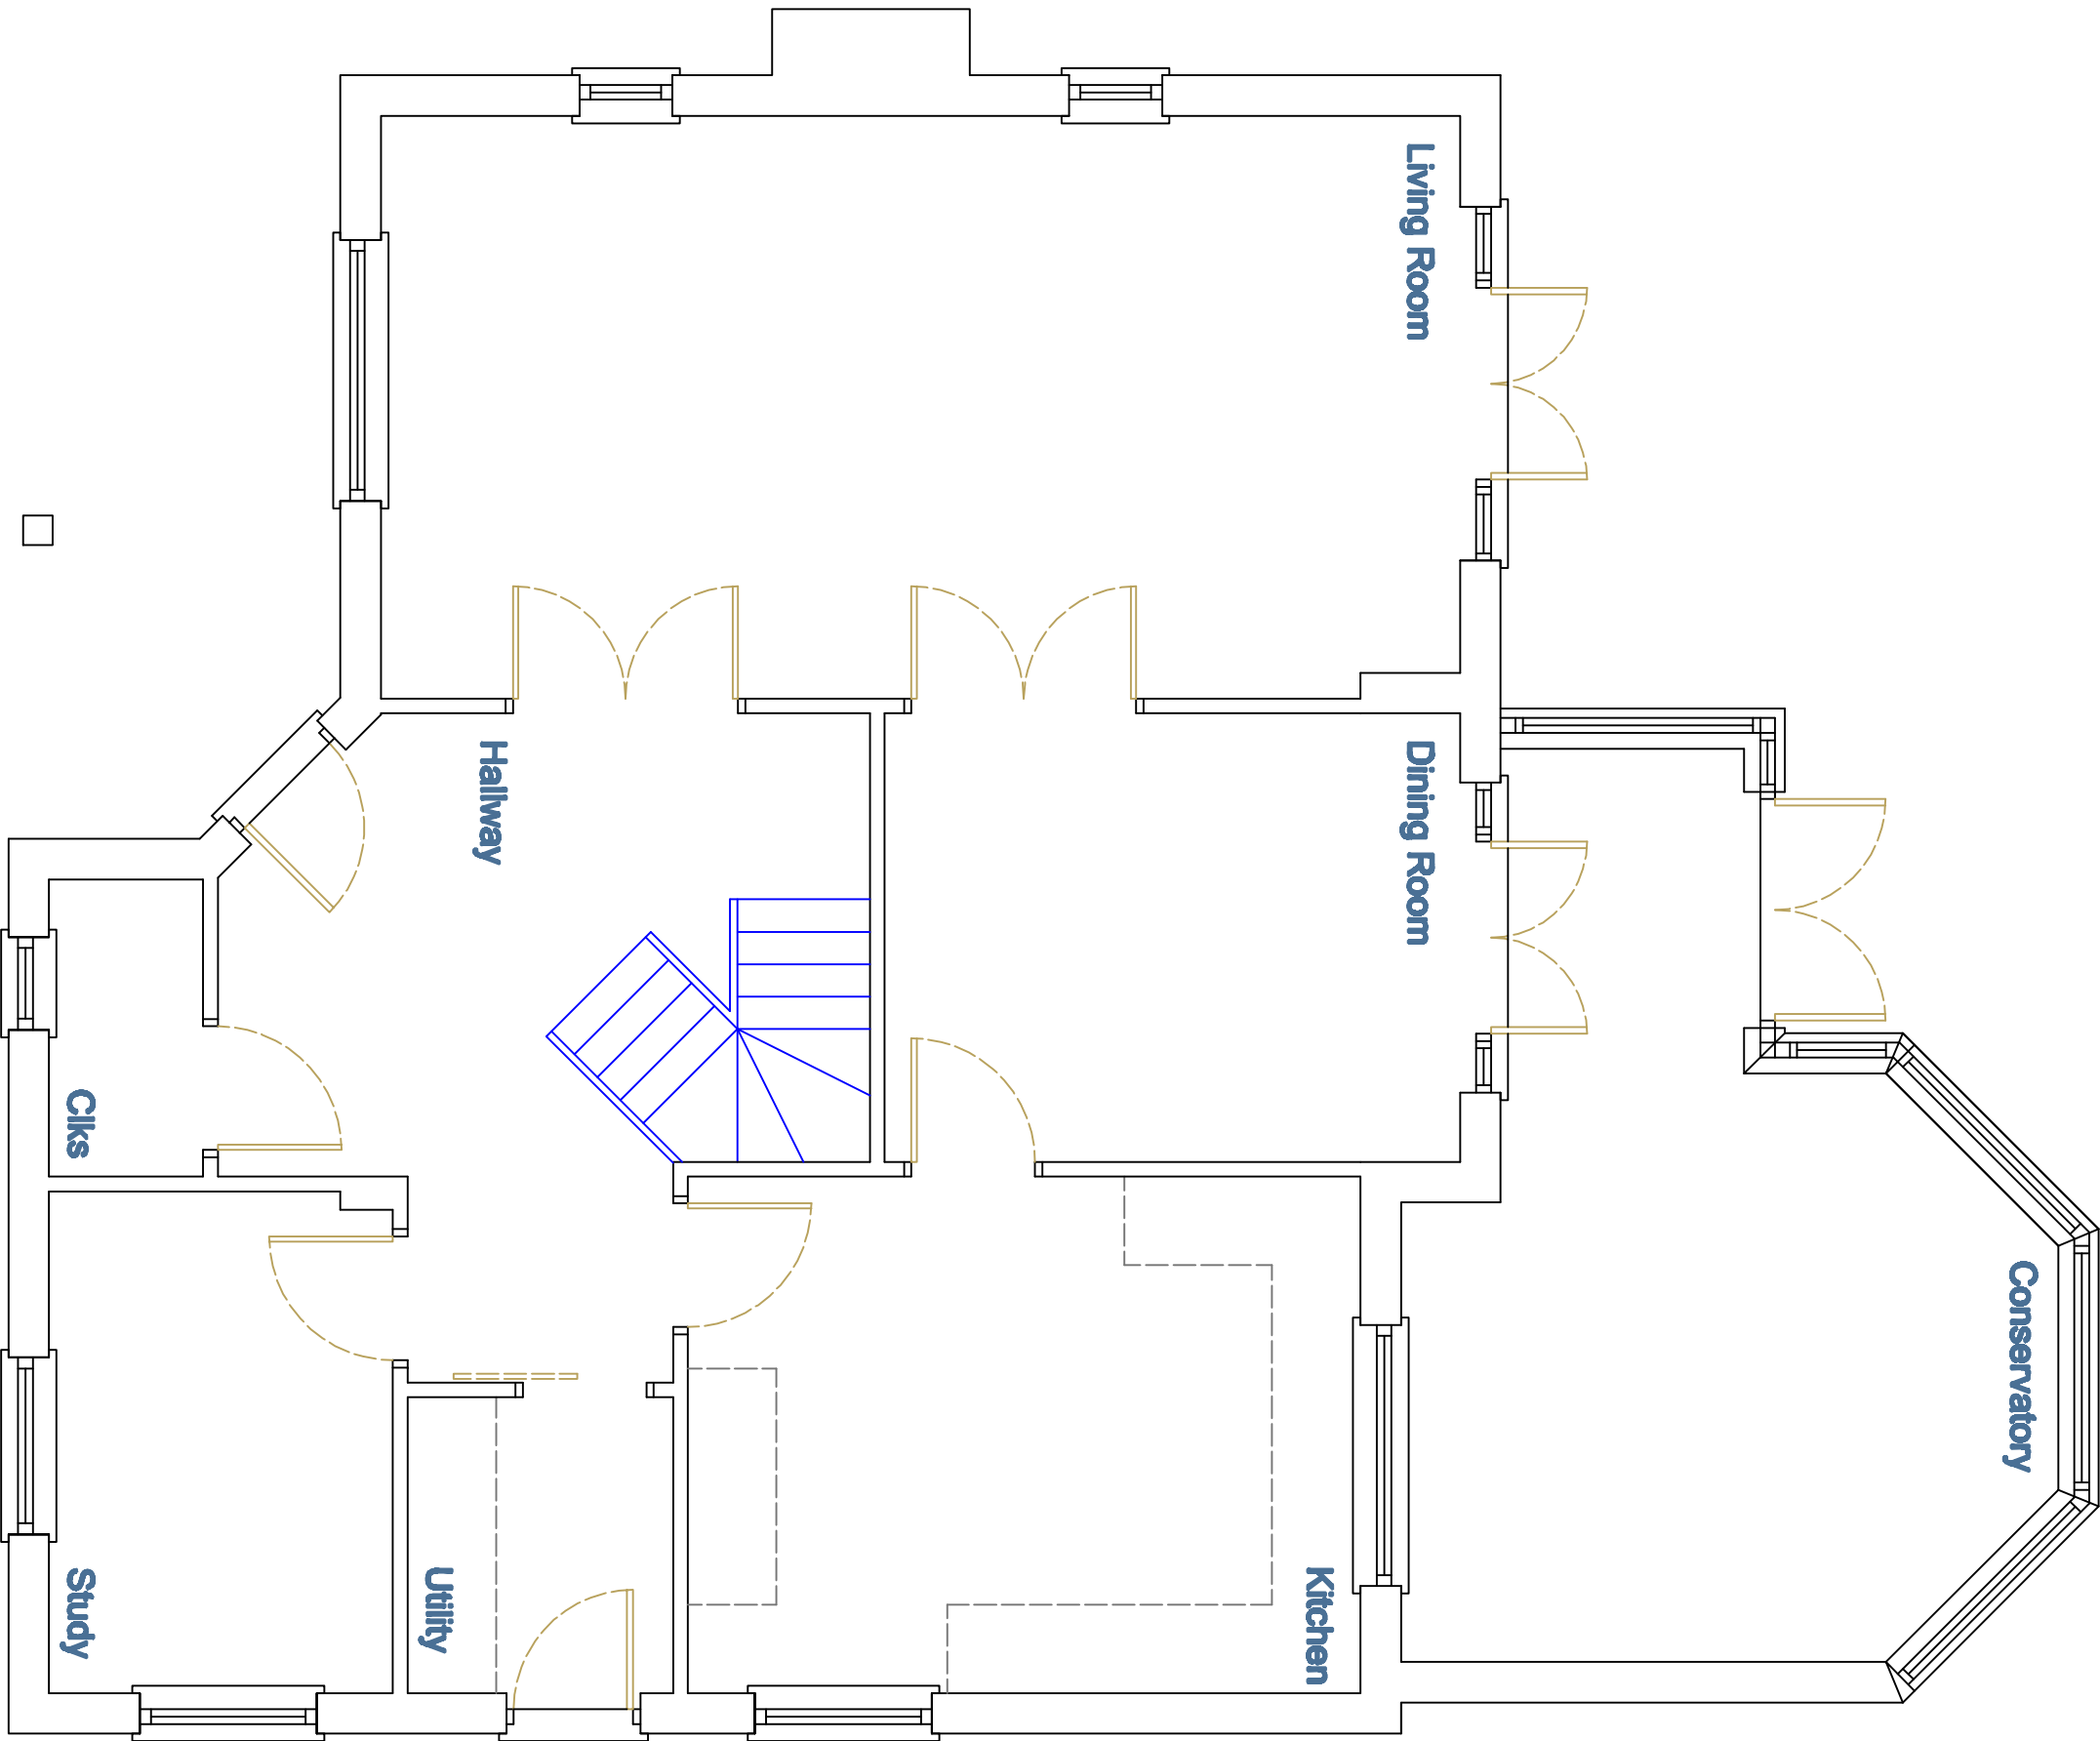

EXISTING GROUND FLOOR PLAN  
GROSS INTERNAL = 108.00sq.m.

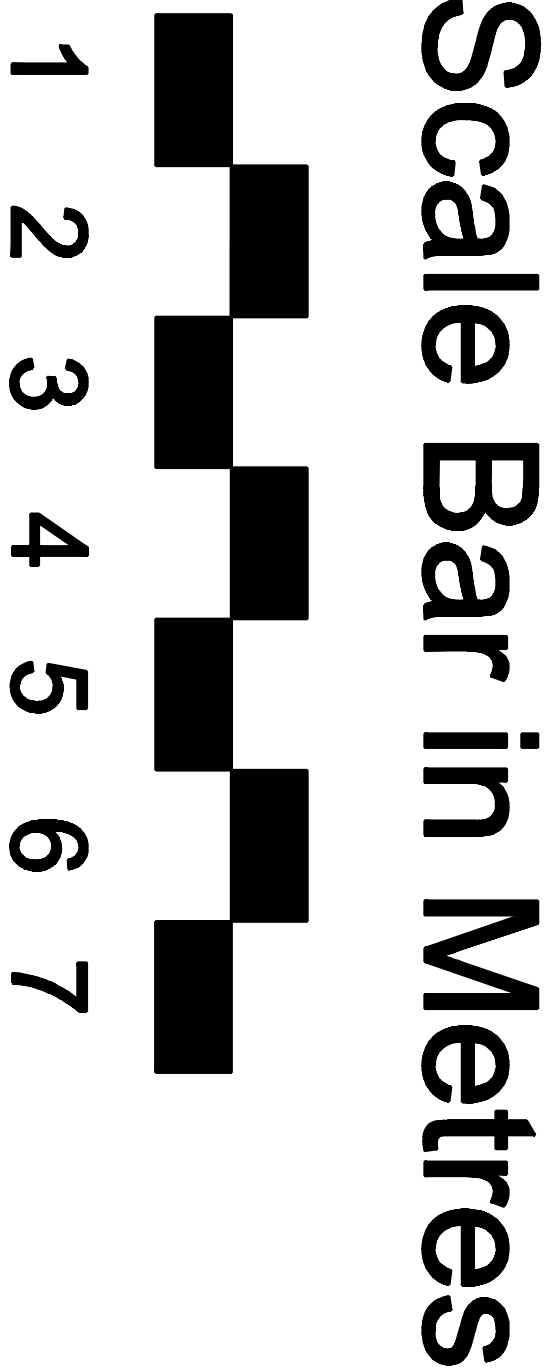

|                        |  |         |                            |          |
|------------------------|--|---------|----------------------------|----------|
| PLANNING DRAWINGS      |  |         |                            |          |
| Designed by            |  | Date    | Scale                      |          |
| PJM                    |  | 06/2020 | 1/50                       |          |
| New rear extension at: |  |         | EXISTING GROUND FLOOR PLAN |          |
| 6 Jefferson Close      |  |         |                            |          |
| Emmer Green            |  |         |                            |          |
| RG4 8US                |  |         | P825-01-04                 | Sheet A2 |