



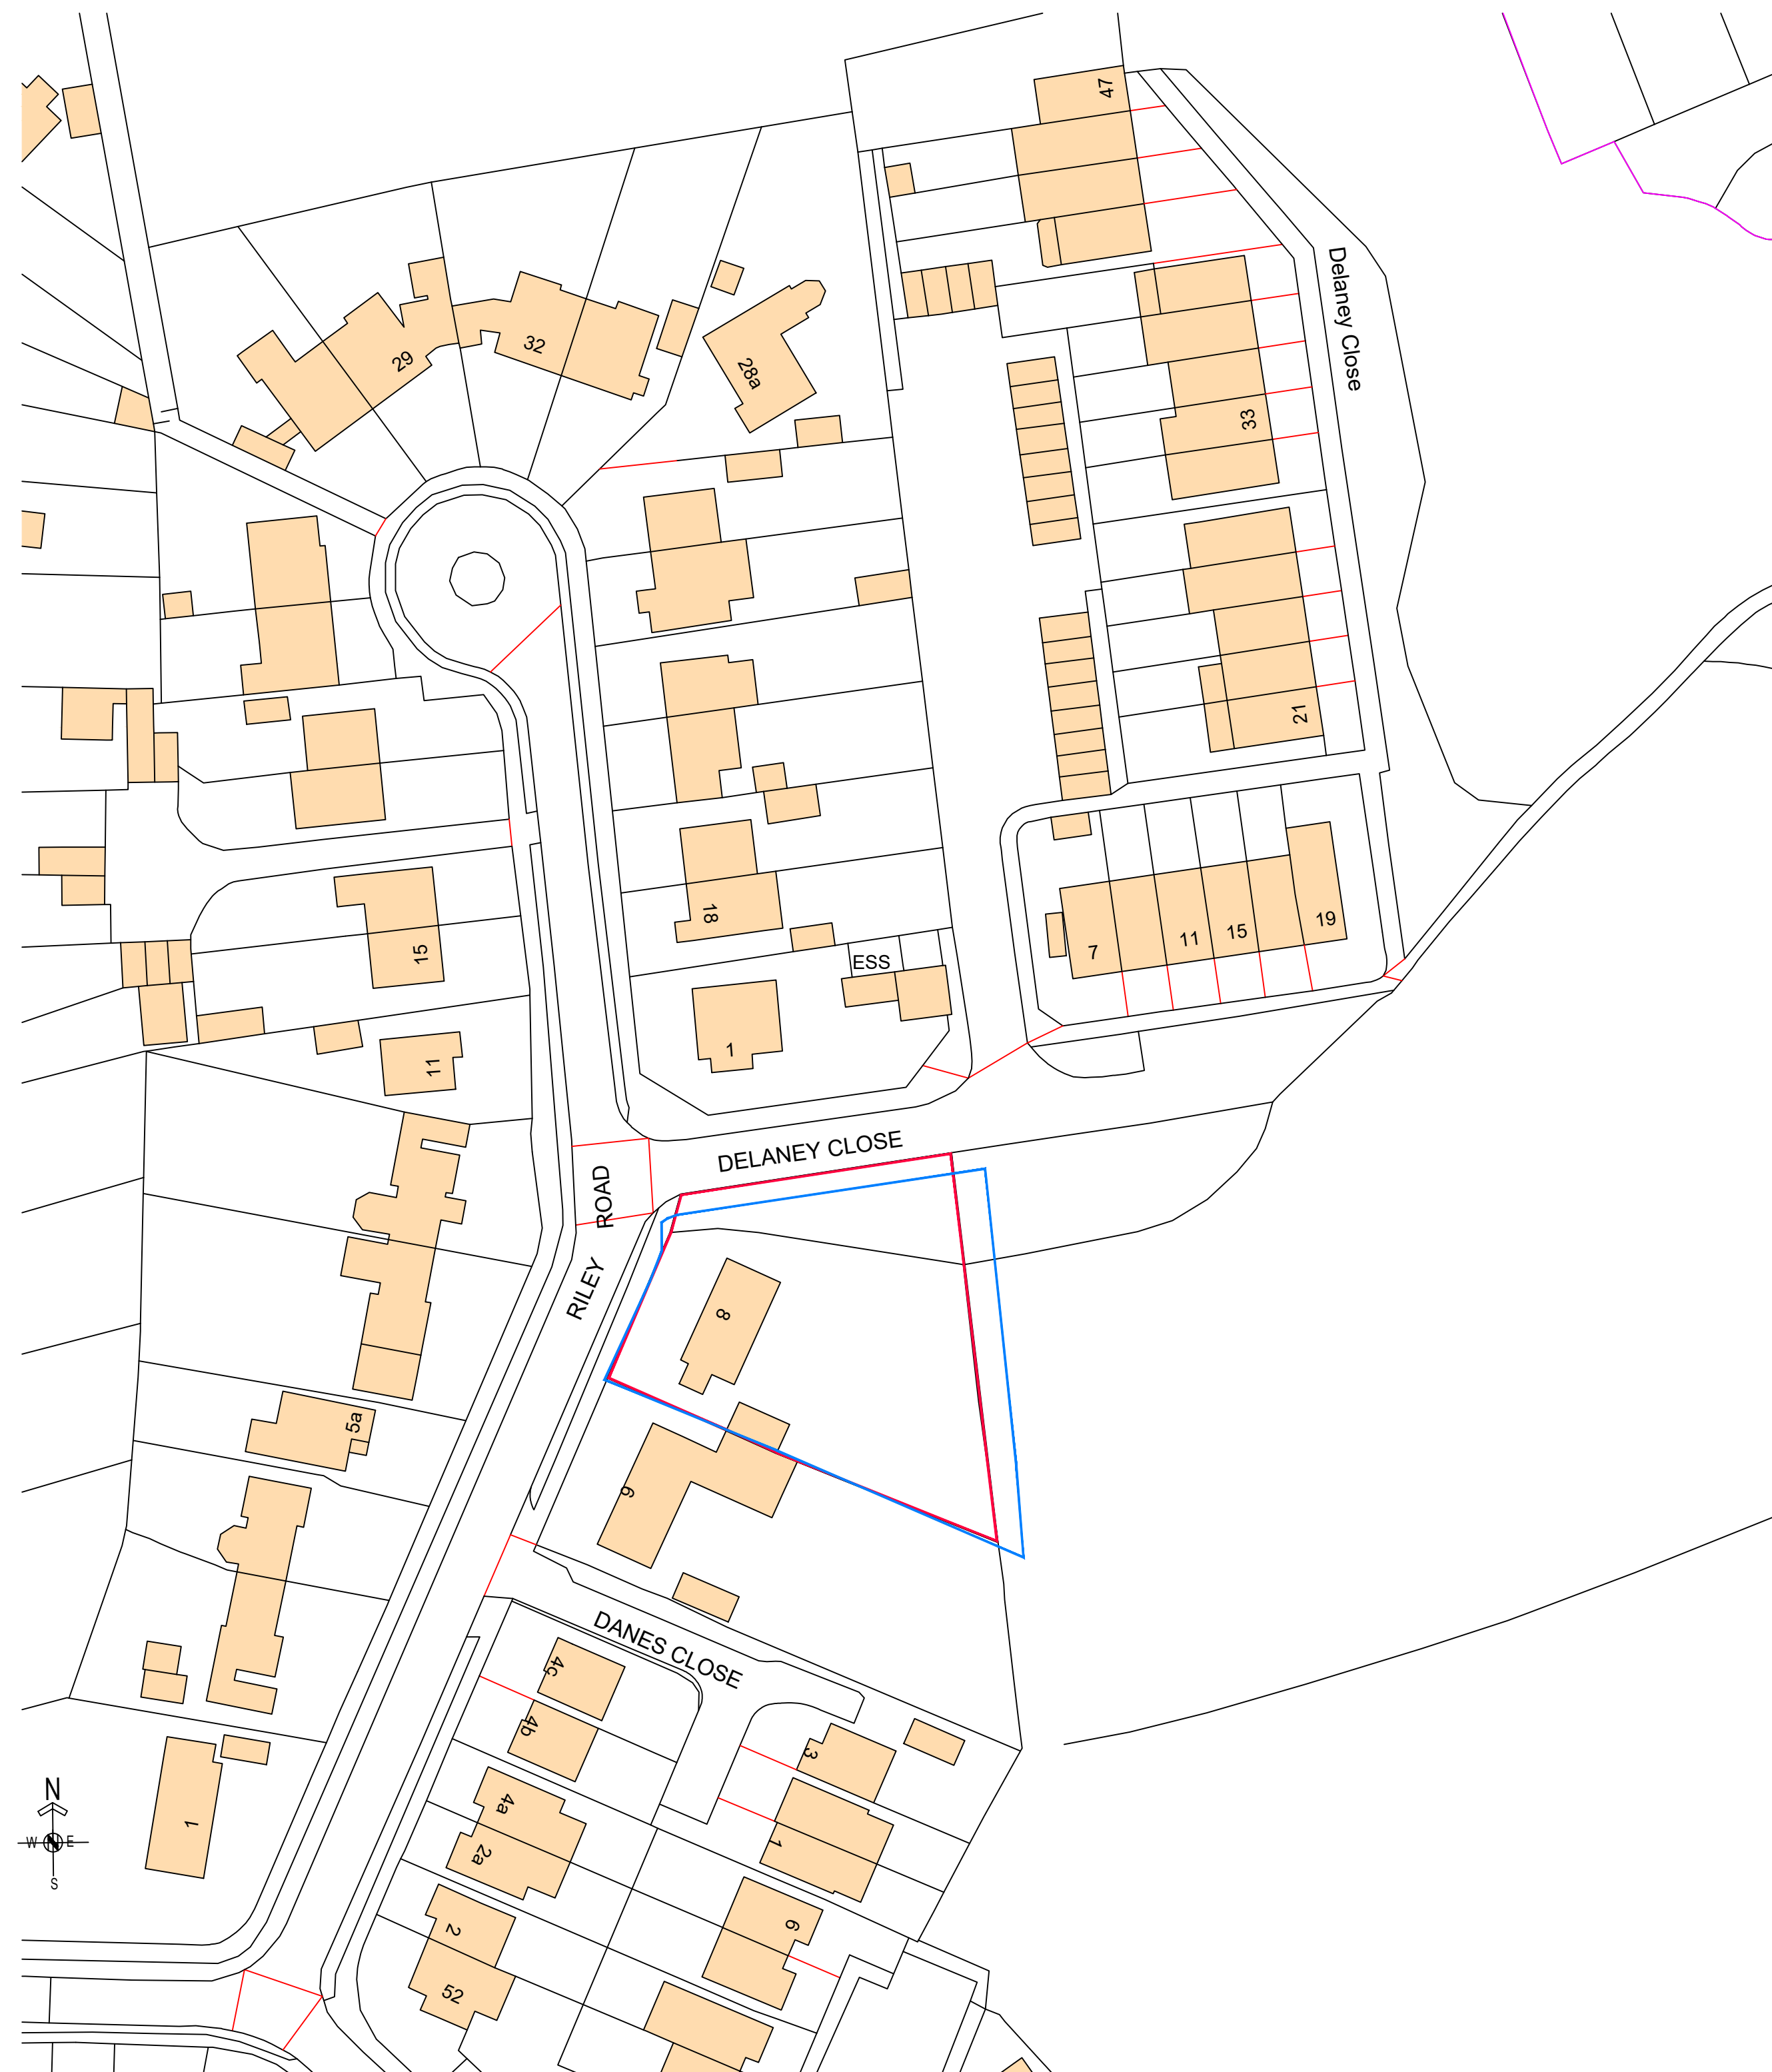

Ordnance Survey, (c) Crown Copyright 2020. All rights reserved. Licence number 100022432

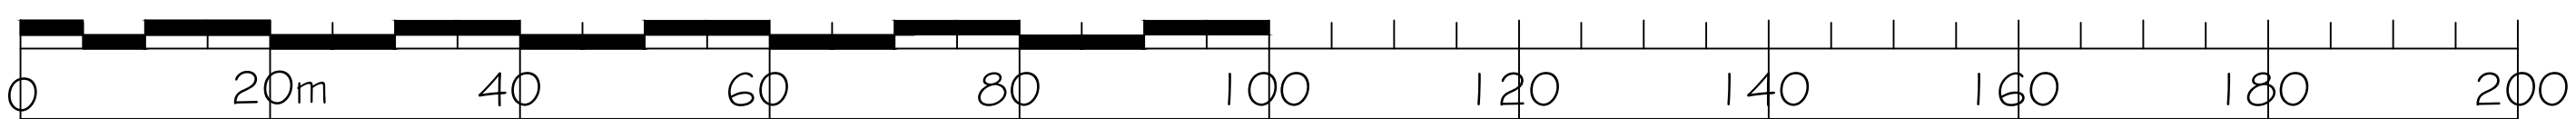

1:1250

LOCATION PLAN