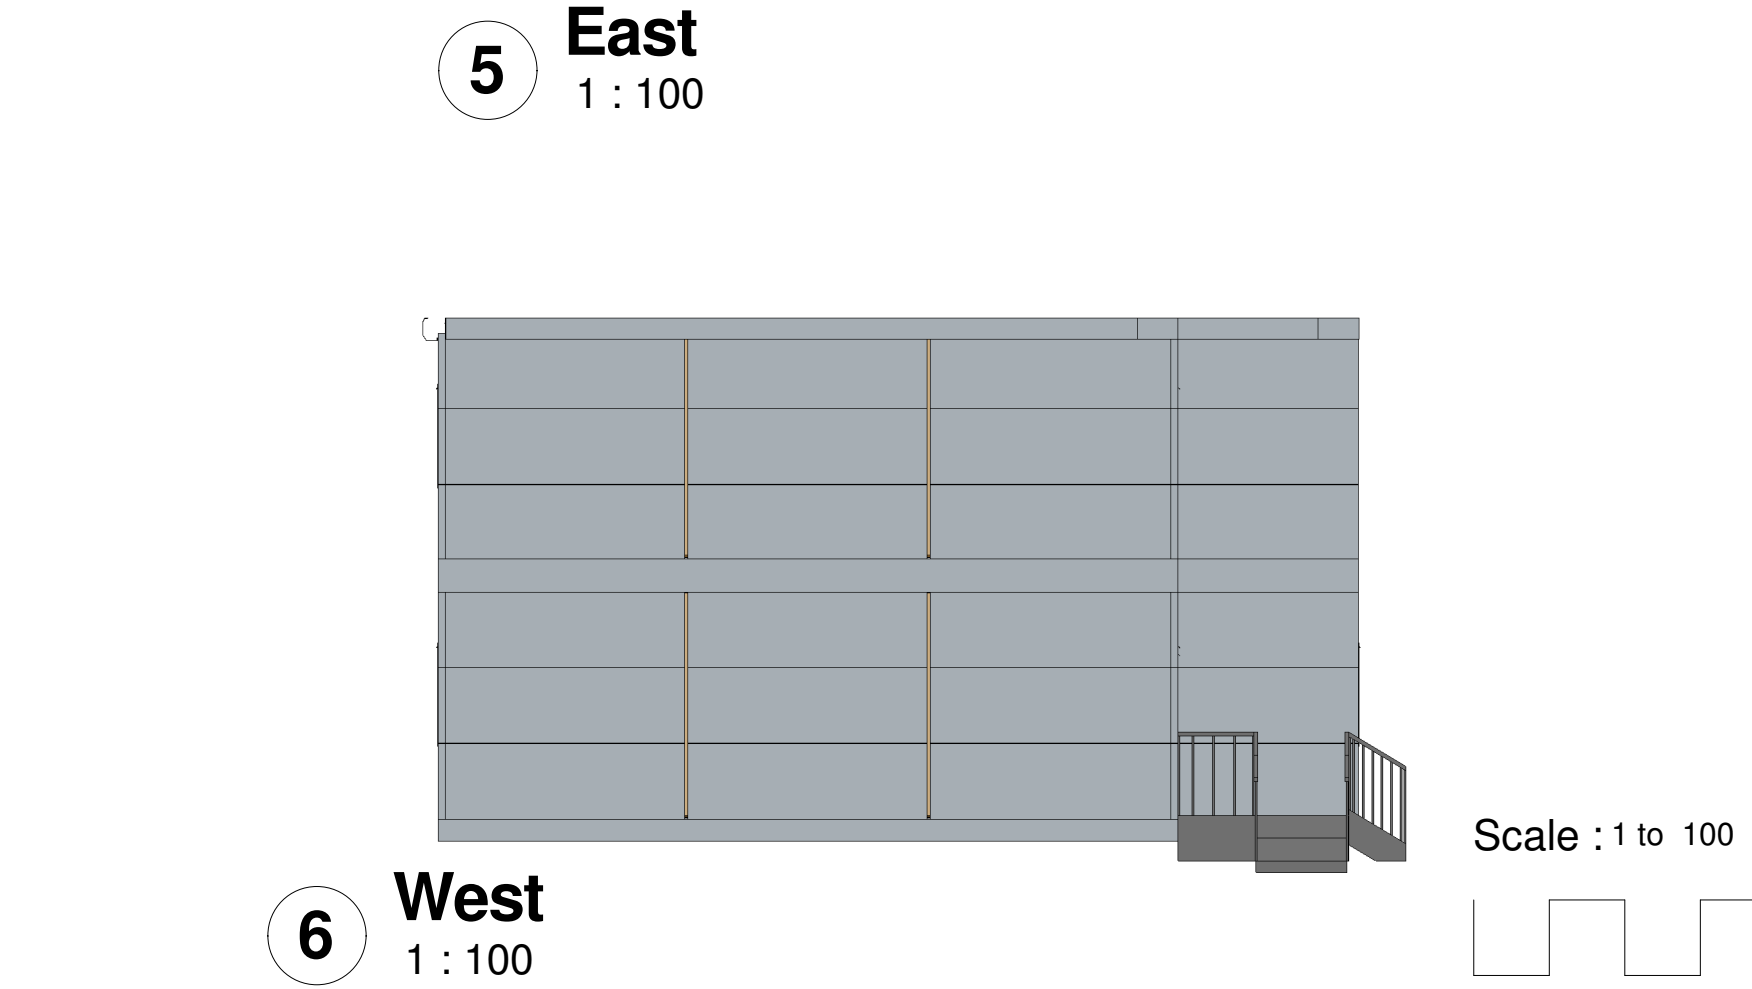
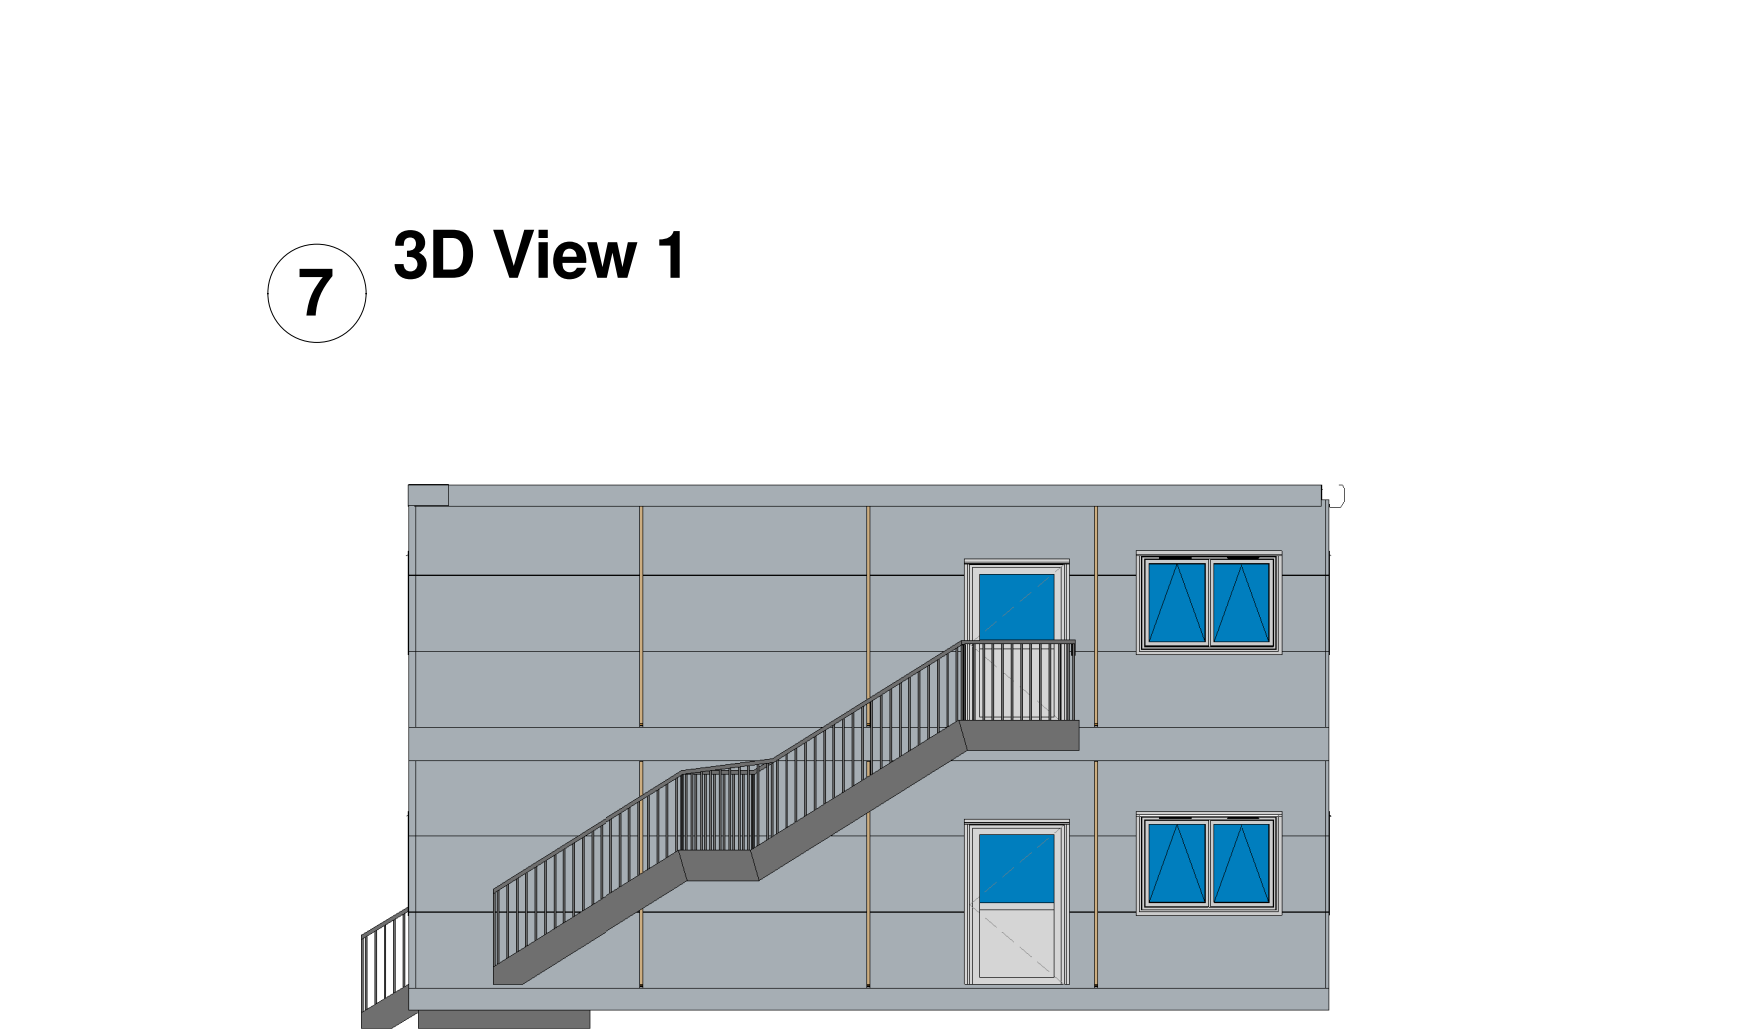
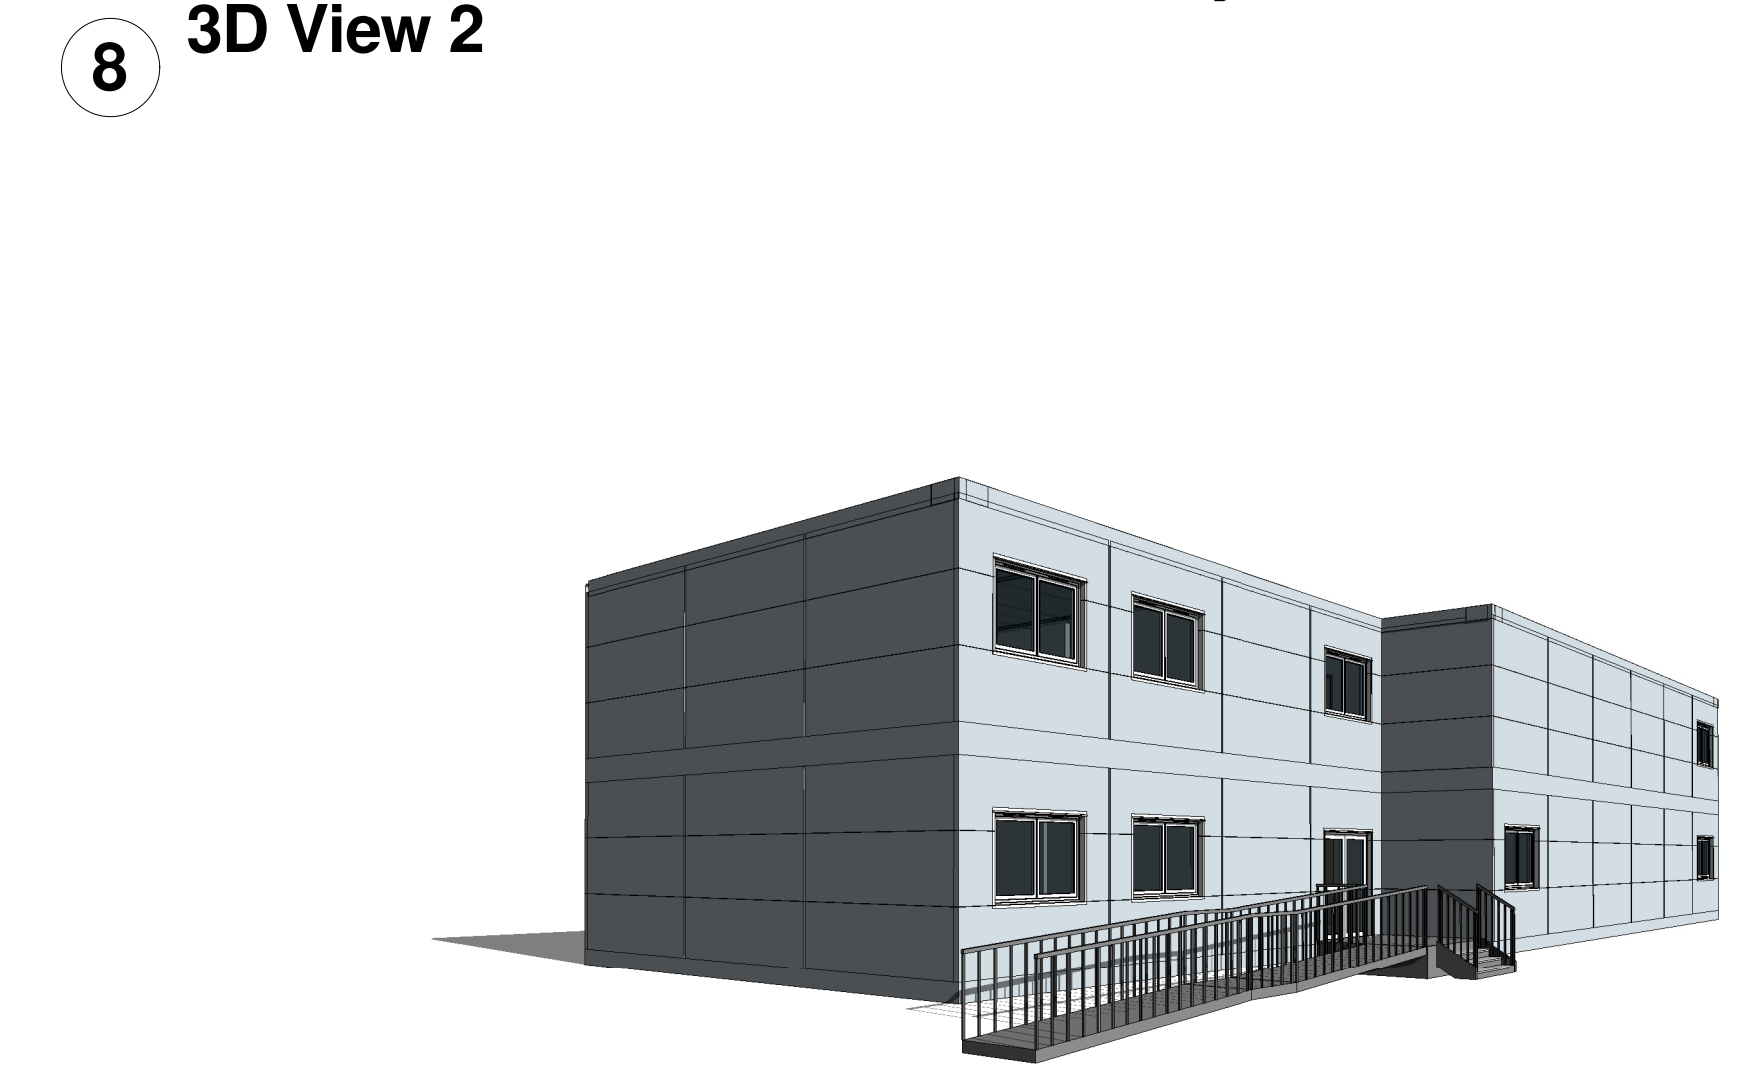
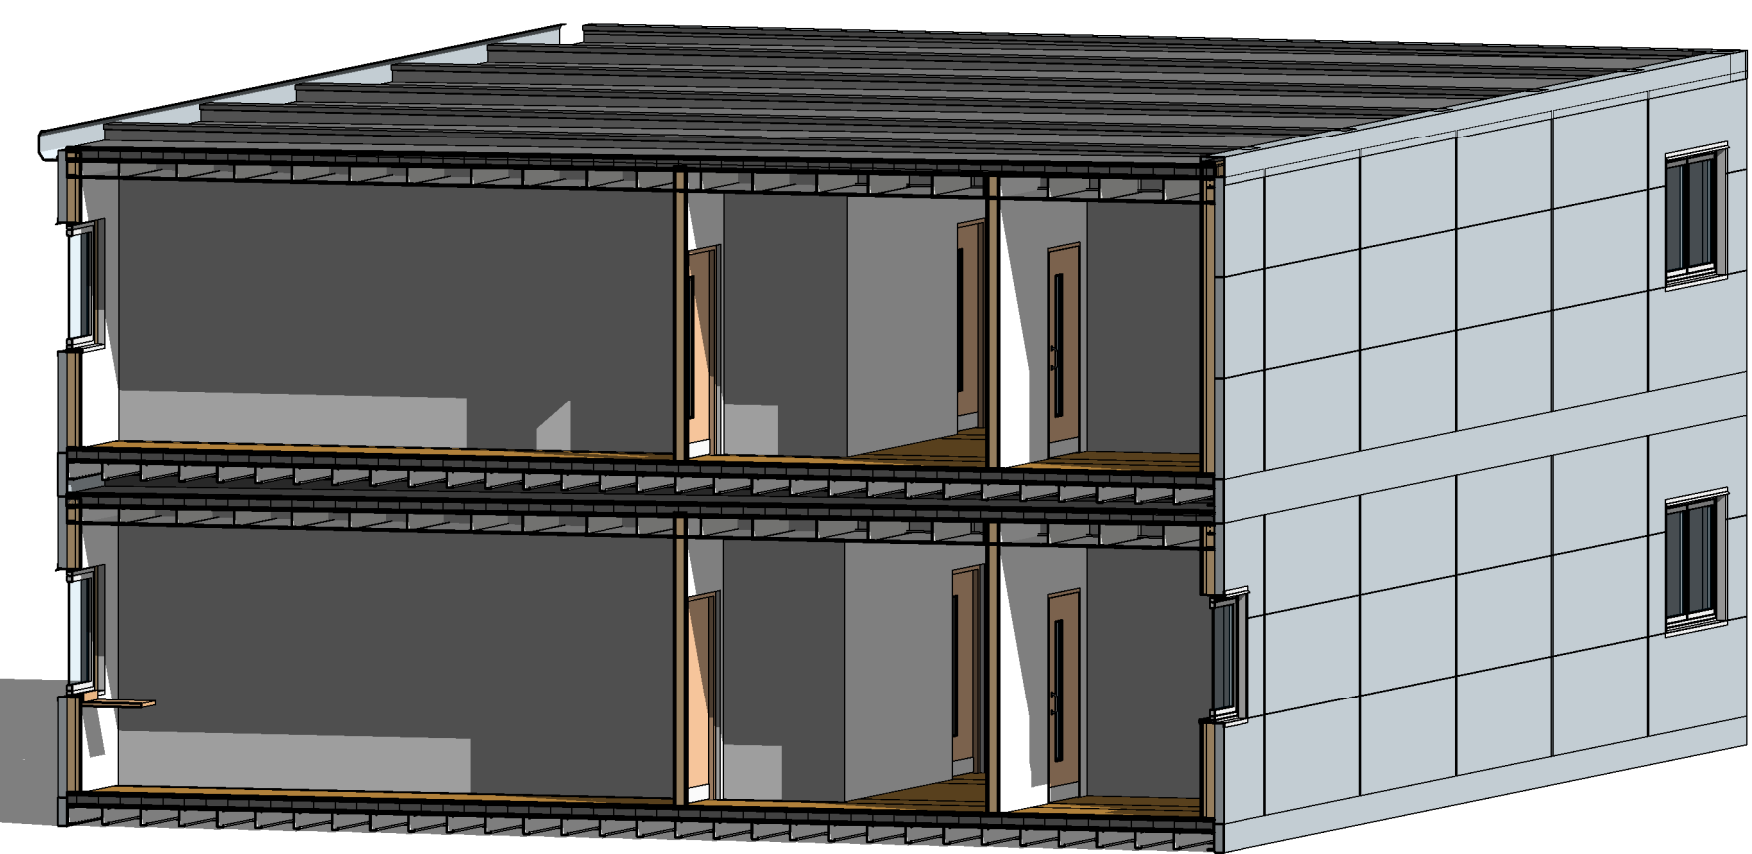
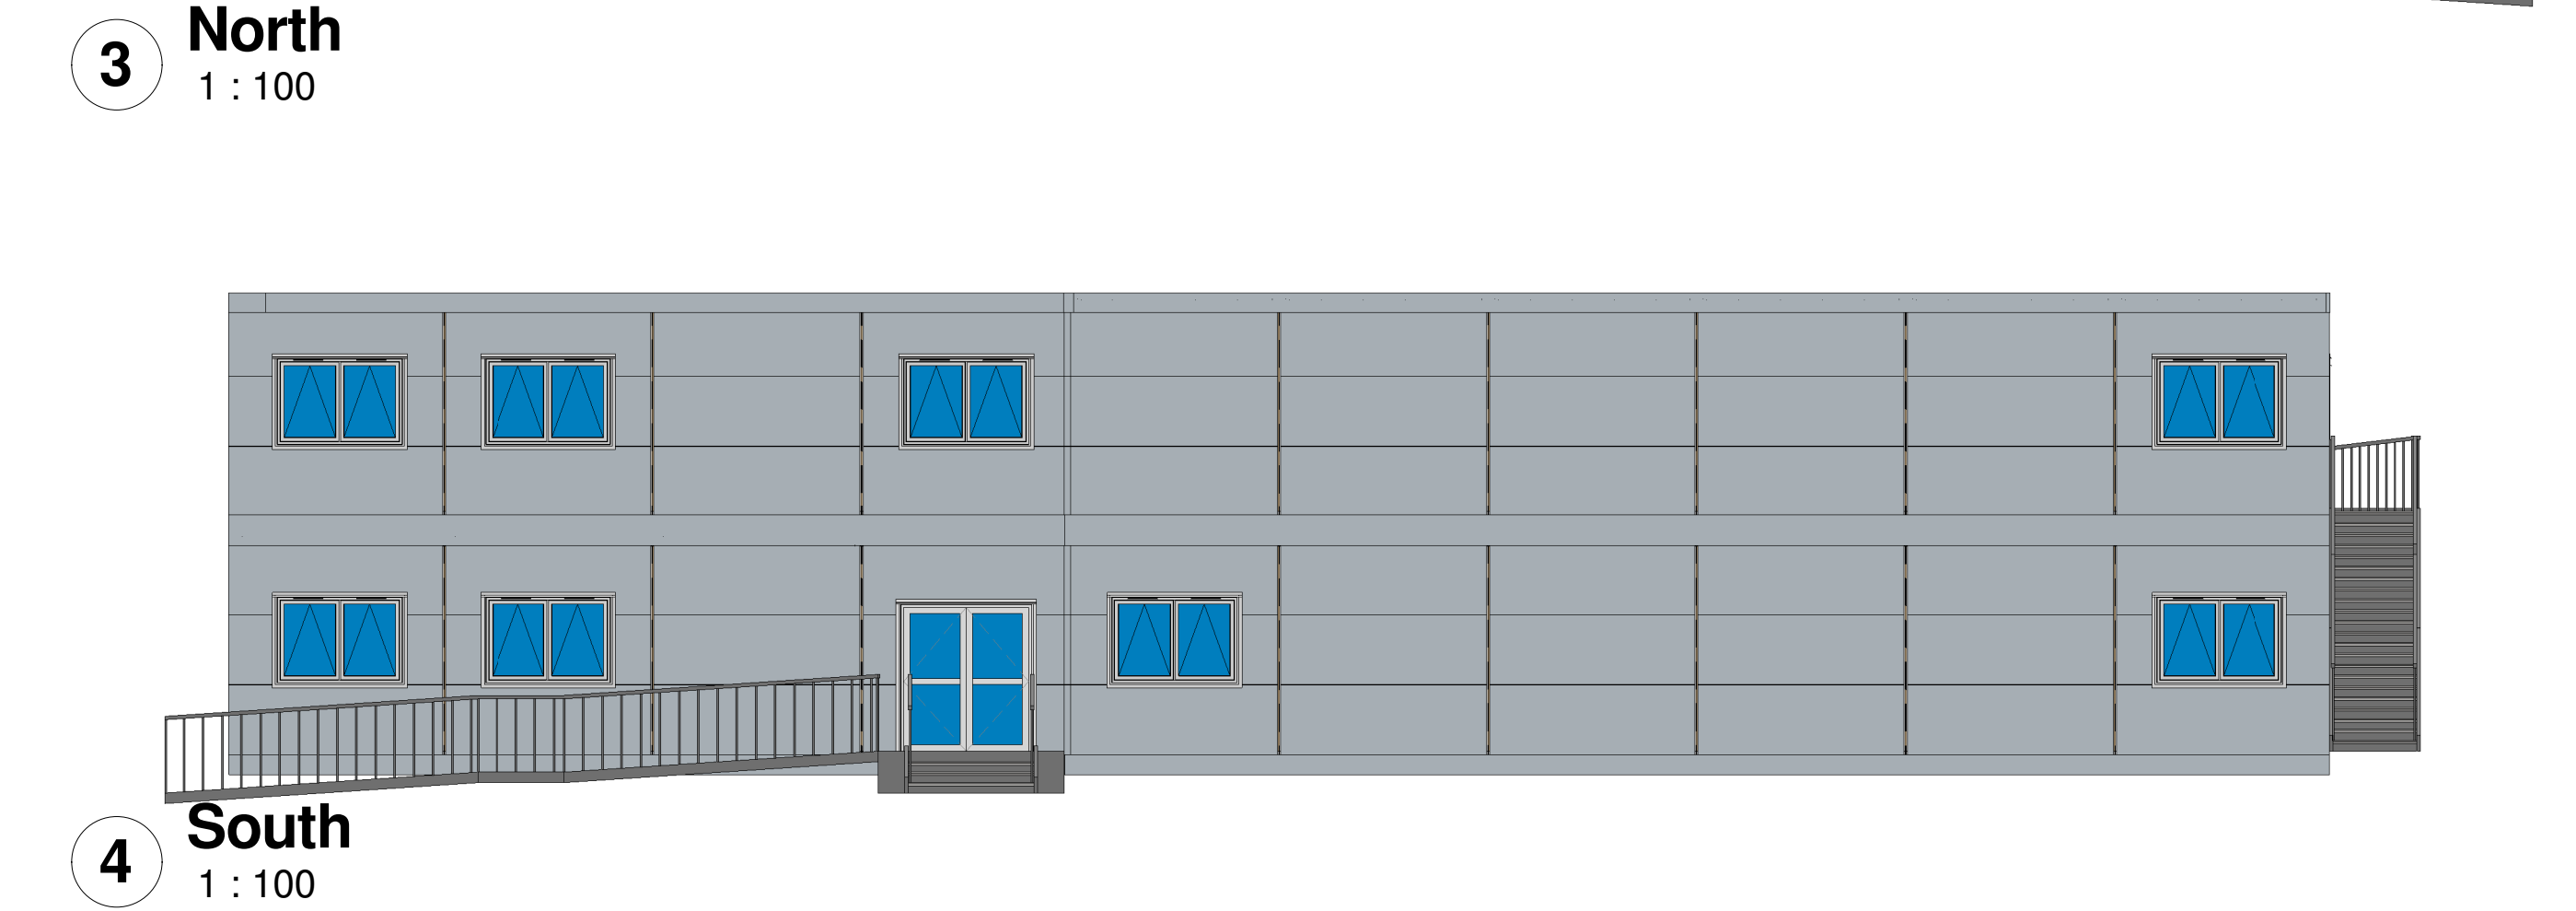
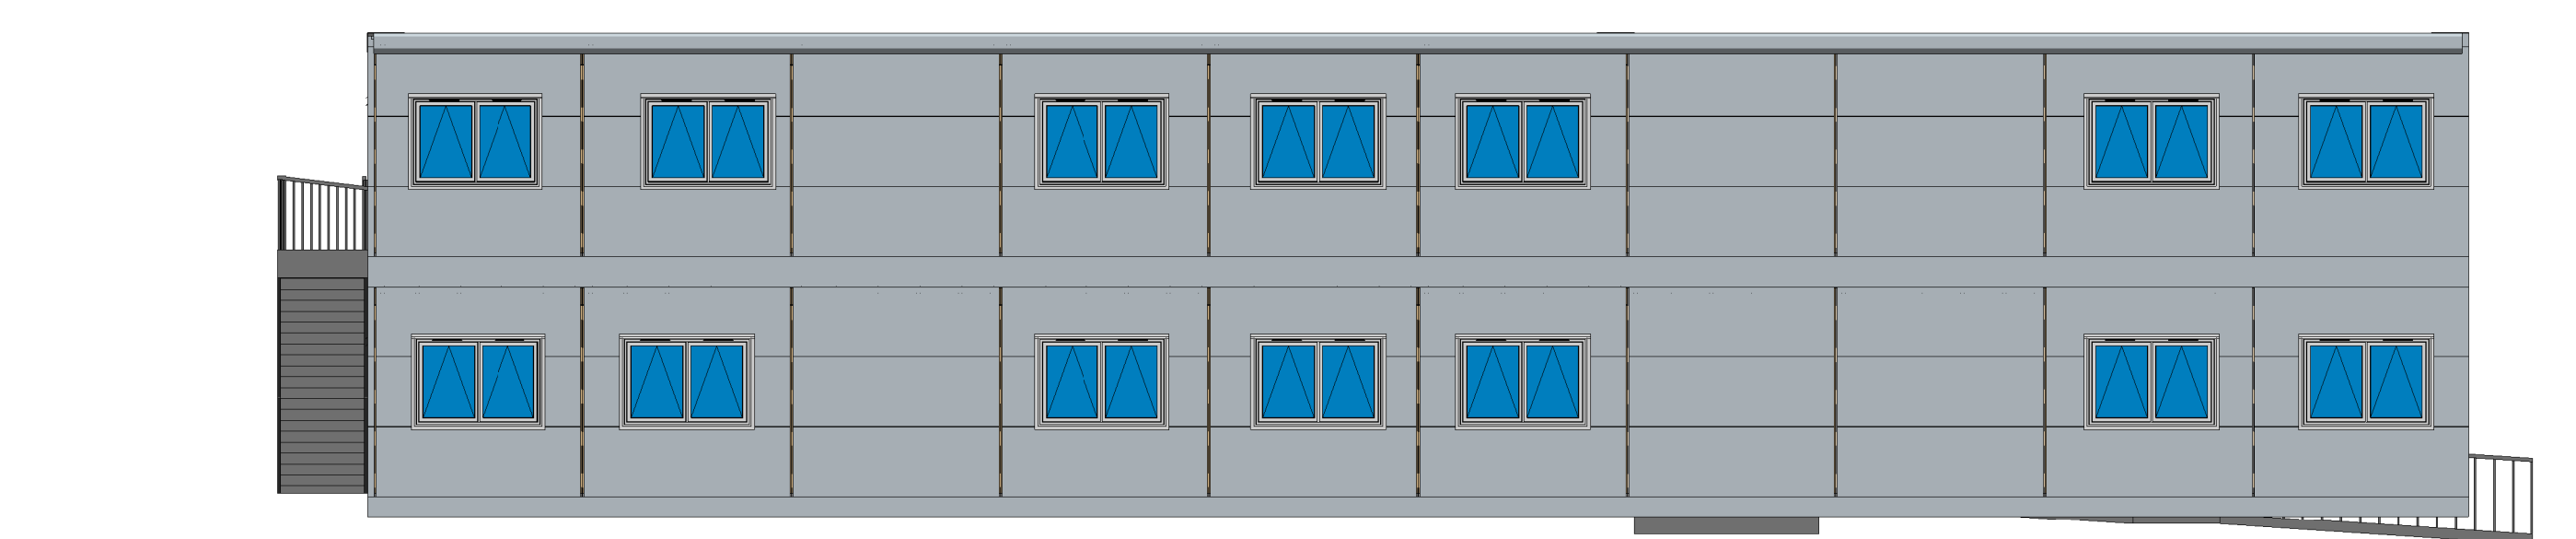
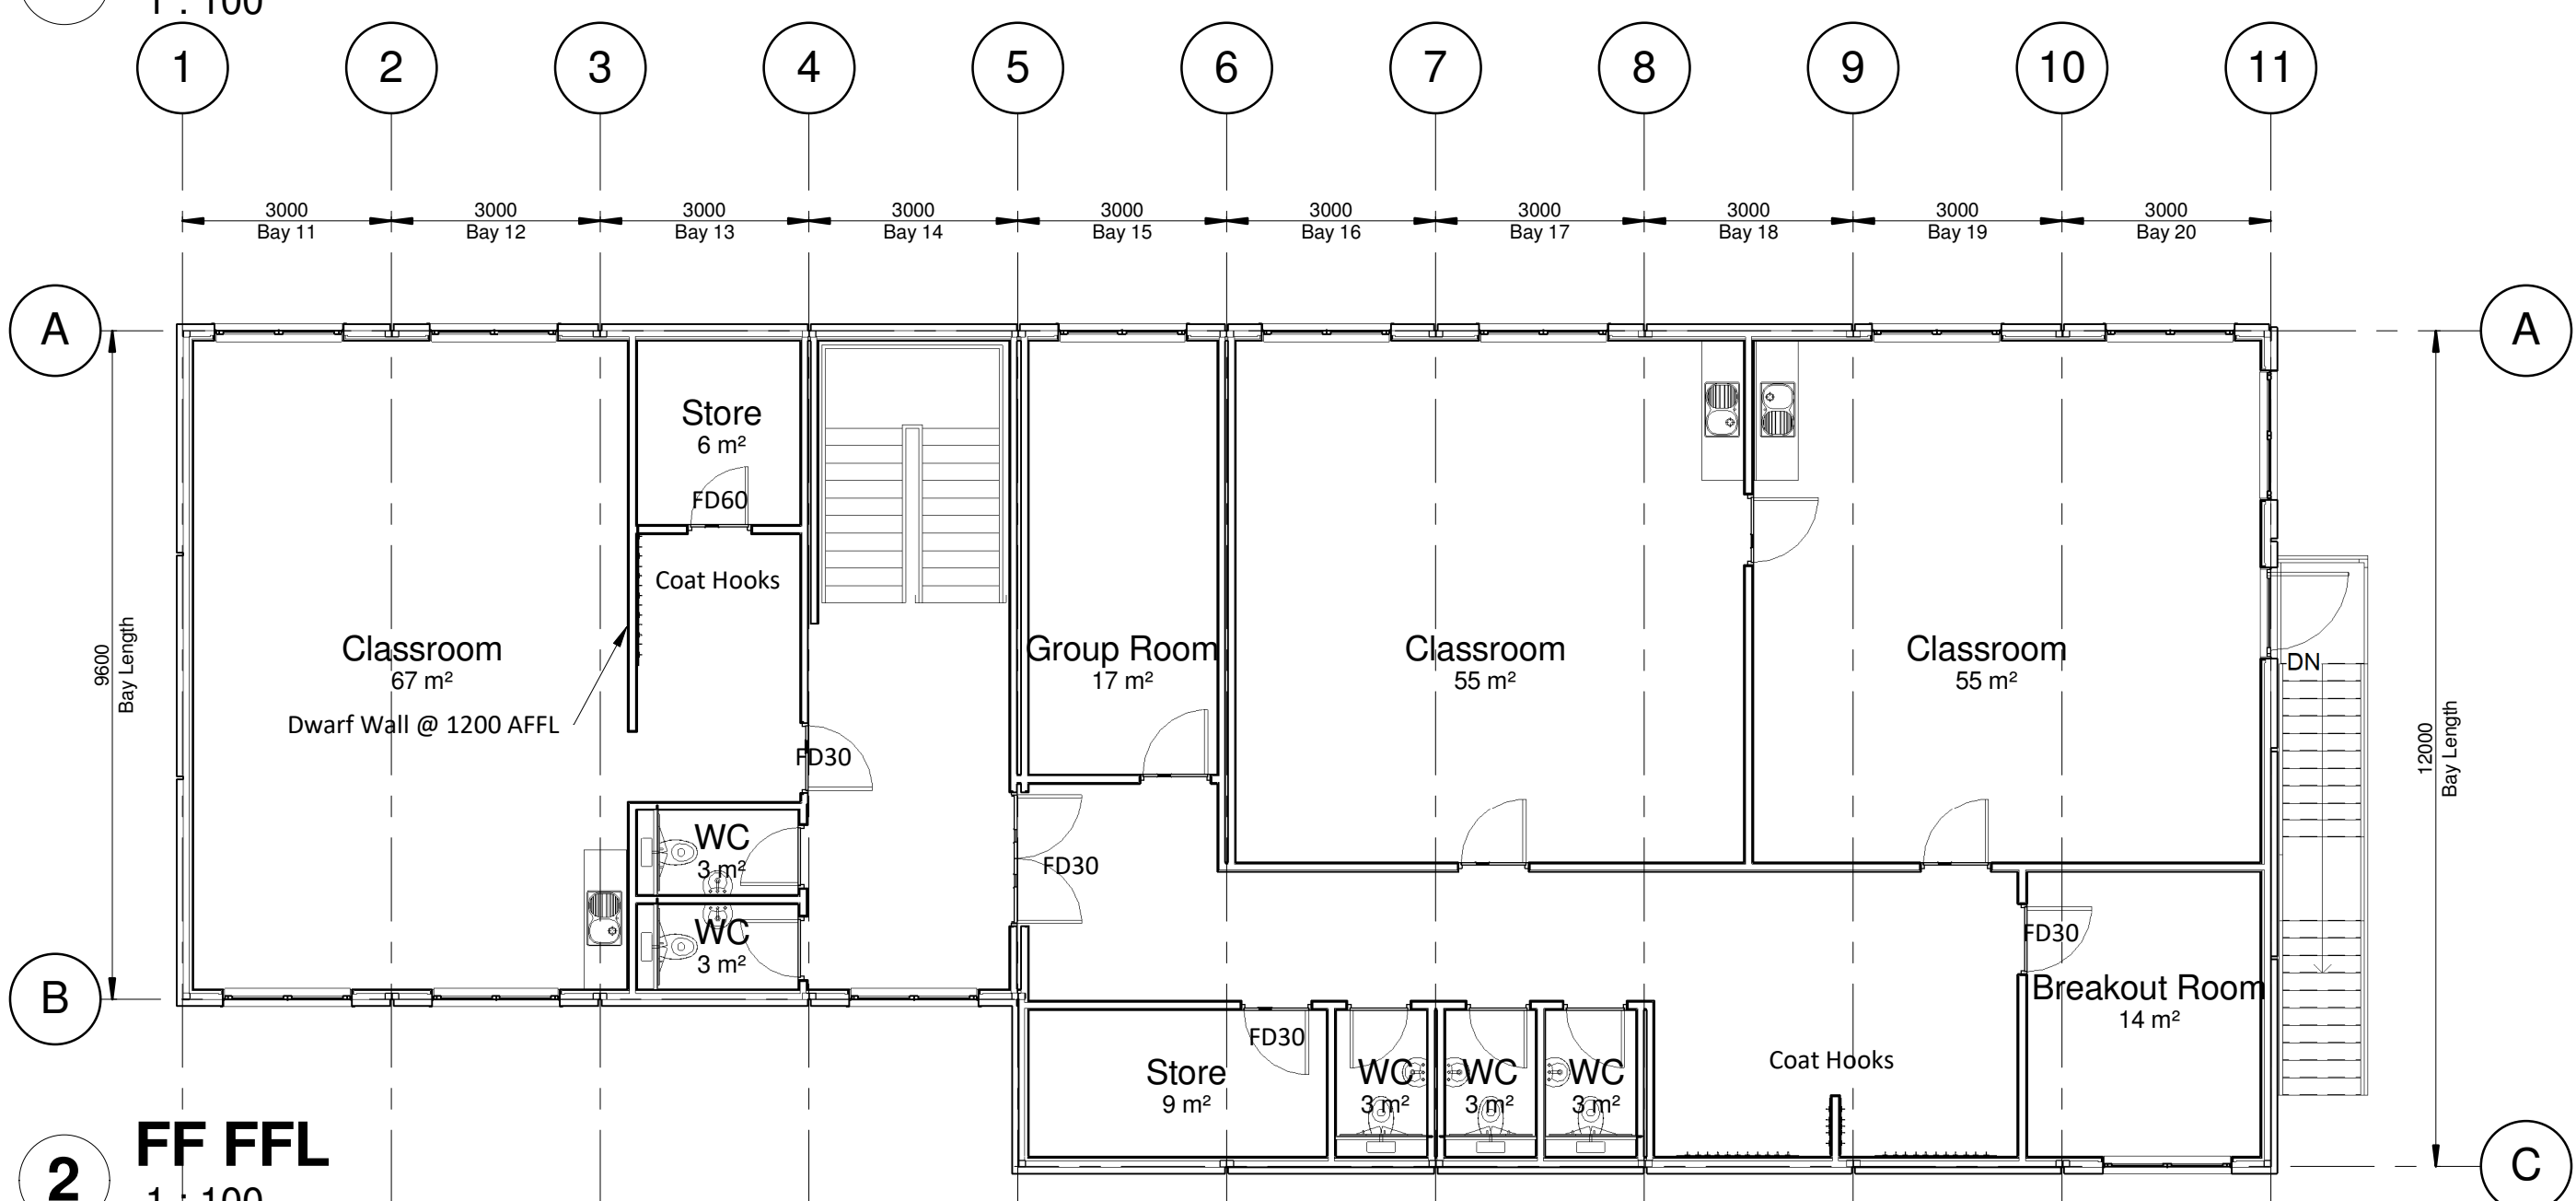
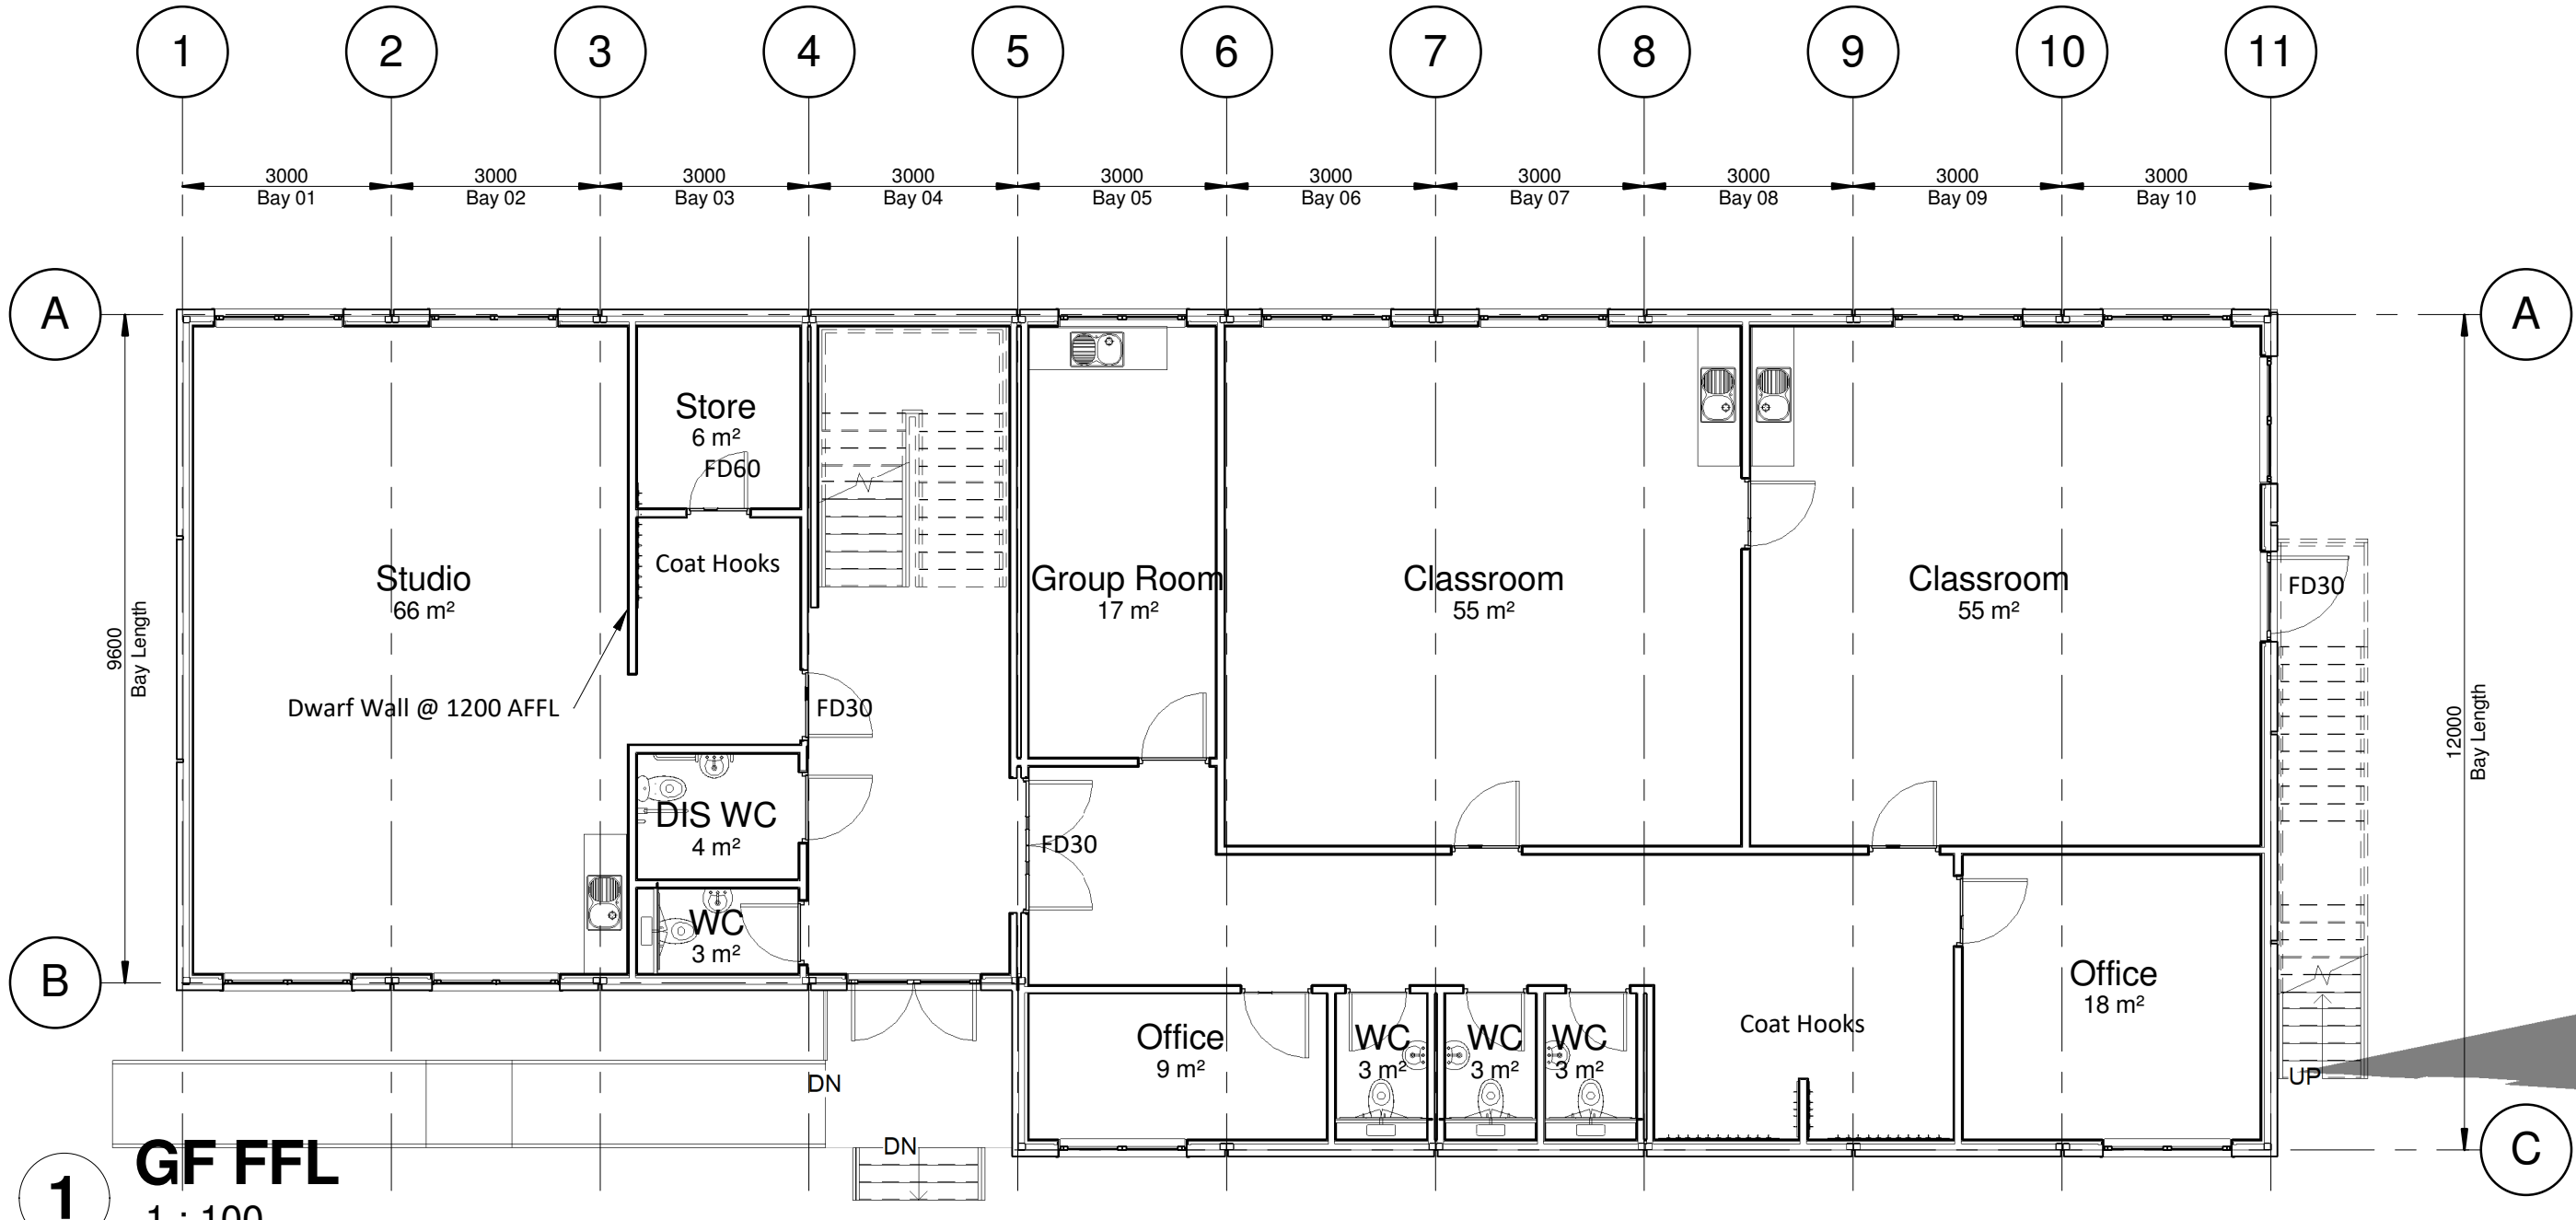


Project Status

Rev	Description	Date
A	Edits Made From School Suggestions	06/02/18
B	FD Ratings Added	19/02/18
C	Additional Door Added To Seperate Coats From Corridor	20/02/18
D	2 New Windows Added	26/02/18
E	Changes Made For Fire Protection	13/03/18
F	Ramp and Stairs Added	22/03/18
G	Scalae Added	04/04/18

PROJECT

Reading Heights

TITLE

General Overview

CLIENT

Hampshire County Council

DRAWN BY RP	CHECKED BY SR	DATE 04/04/18
SCALE (@ A1) 1 : 100	PROJECT NUMBER 5249	
DRAWING NUMBER 5249-001	REV G	