
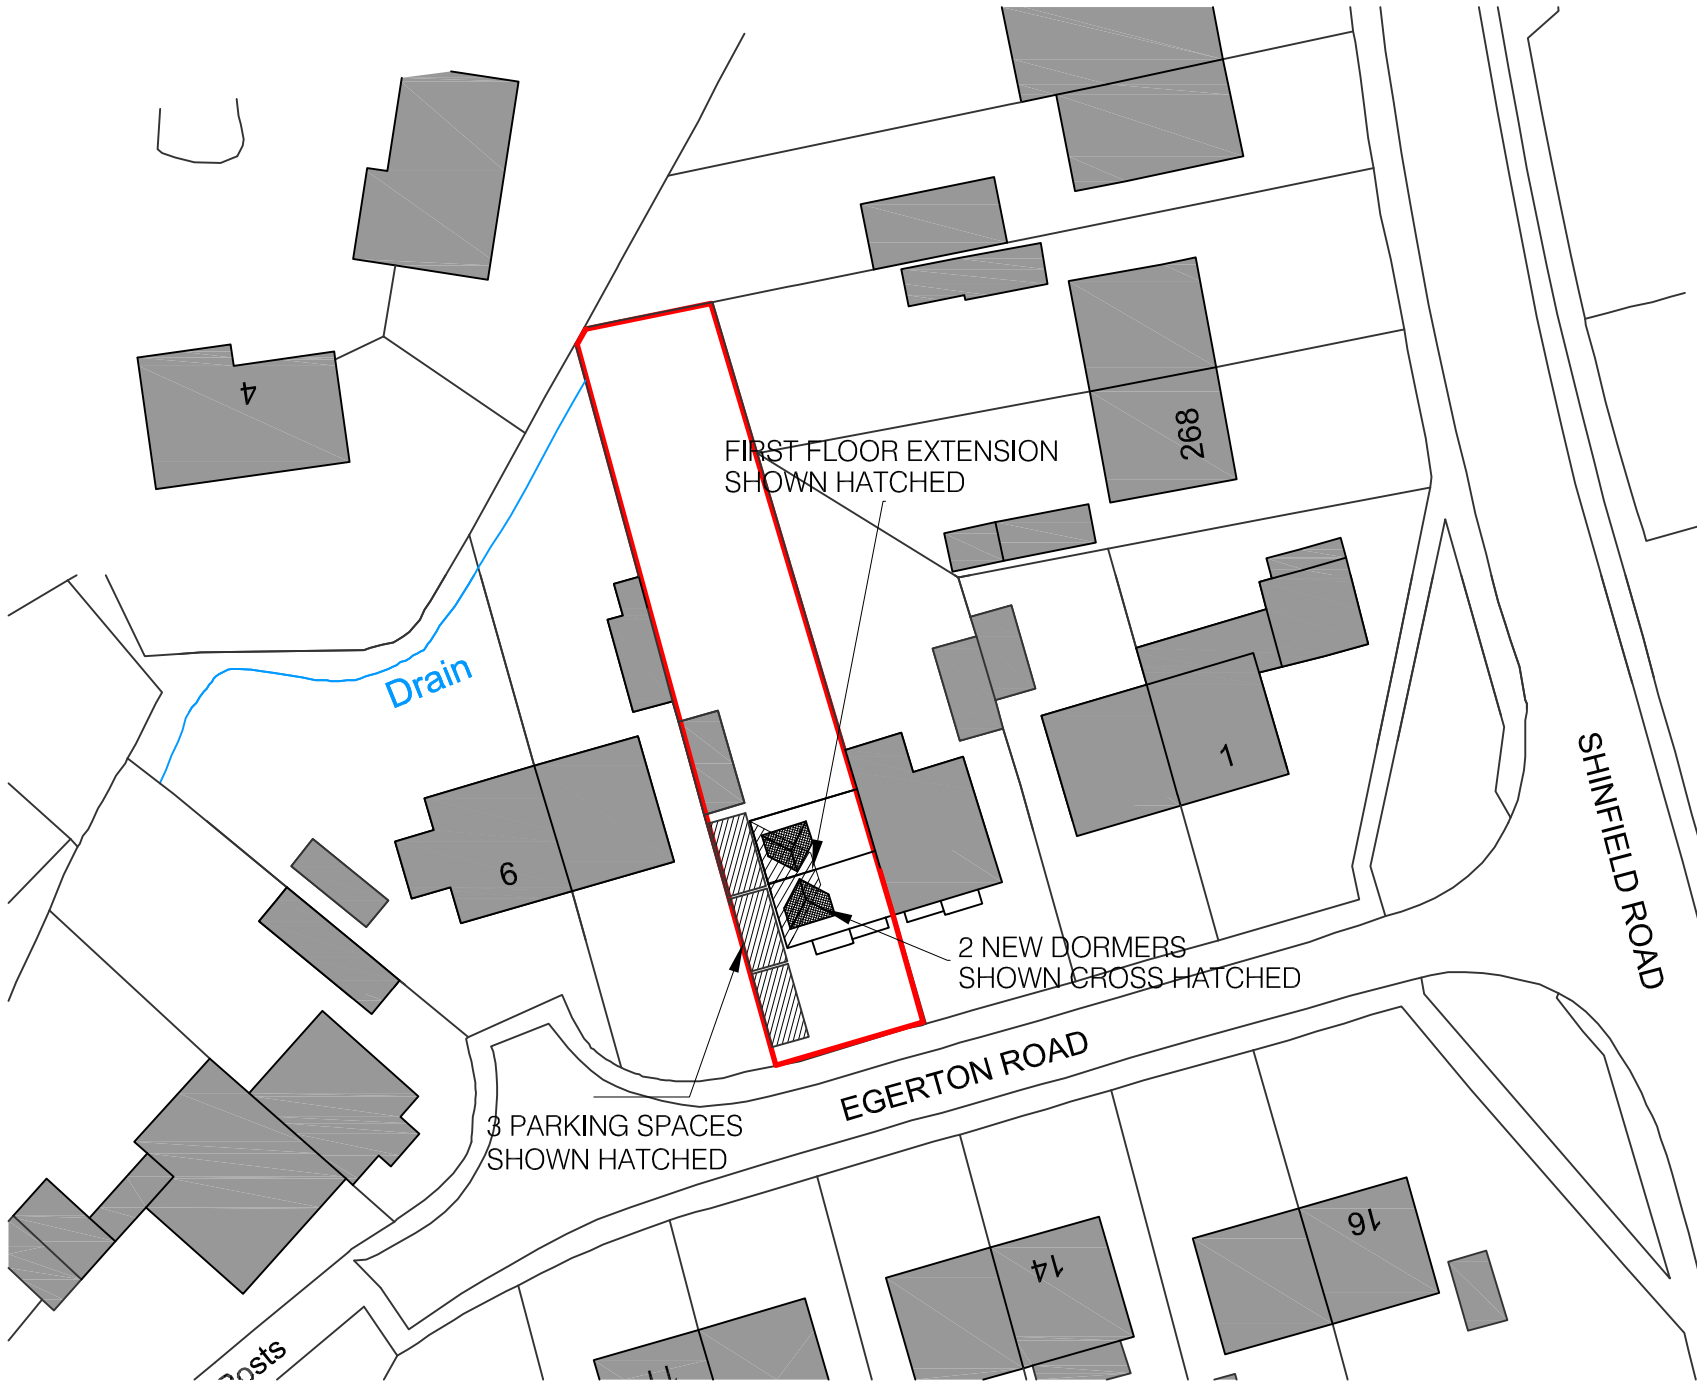


LOCATION PLAN 1:1250

PLANNING
Do not scale from this drawing unless for Planning purposes.
Written dimensions only shall be taken from this drawing.

CONSTRUCTION
All dimensions must be checked on site by the Contractor prior to the commencement of any fabrication or building works on site and where applicable, all dimensions and details are to be read in conjunction with any specialist consultants' drawings; any disparity between drawings is to be brought to the attention of the client prior to the commencement of any fabrication or building works.

This drawing is the property of Richard Davey and may not be reproduced without permission.

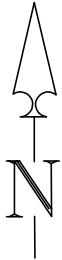

Block Plan 1:500

Revision	Date	Description
Rev A	11-03-20	Car parking spaces and dormer windows added.

Drawing Title

Alterations to
4 Egerton Road
Shinfield
RG2 8HQ

Drawing Title

PLANNING:

Site & Location Plans

Date	Scale
March 20	as shown @ A3
Drawn	Checked
RAD	

Drawing No

1813 - P21A

RICHARD DAVEY
20 Bolingbroke Way, Thatcham, Berks, RG19 4GQ
tel : 0777 336 2822
email: richard.davey.design@gmail.com