




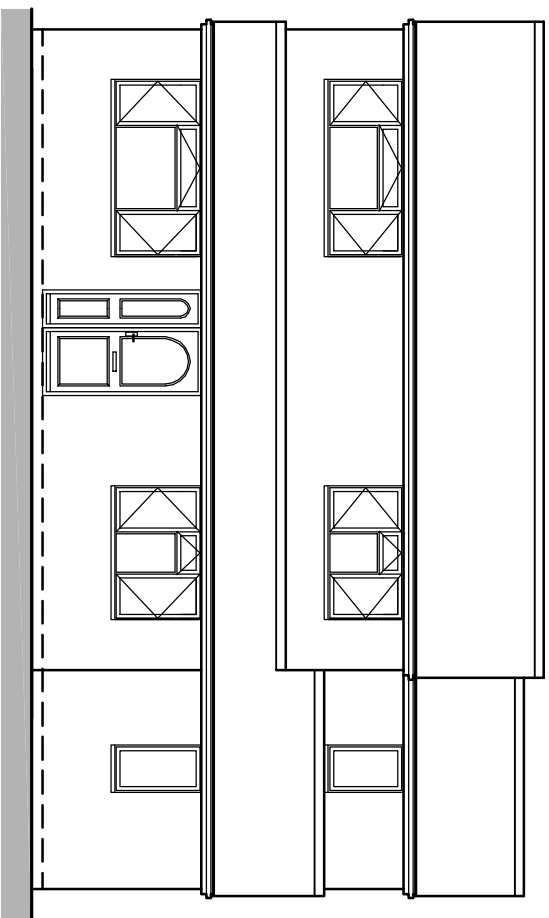


0 1 2 3 Metres
SCALE BAR @ 1-100
Existing Front Elevation

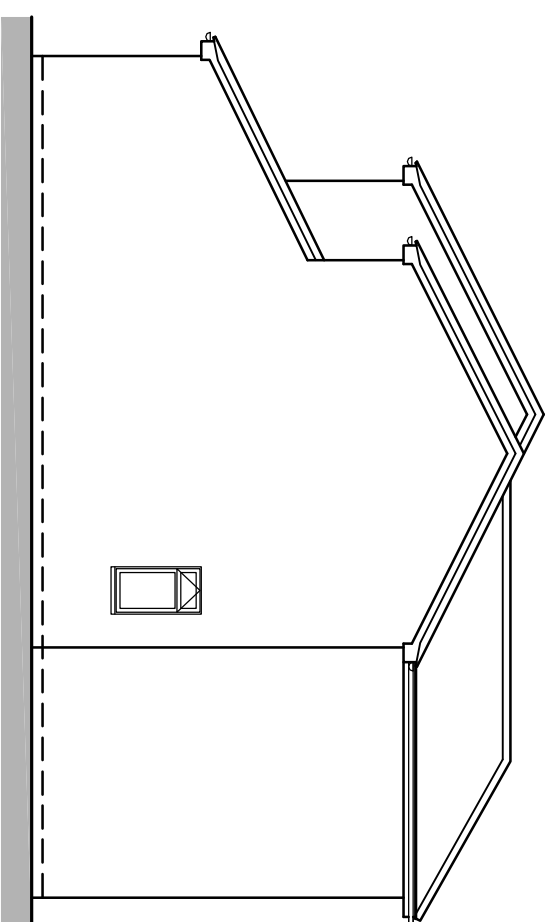


0 1 2 3 Metres
SCALE BAR @ 1-100
Existing Side Elevation

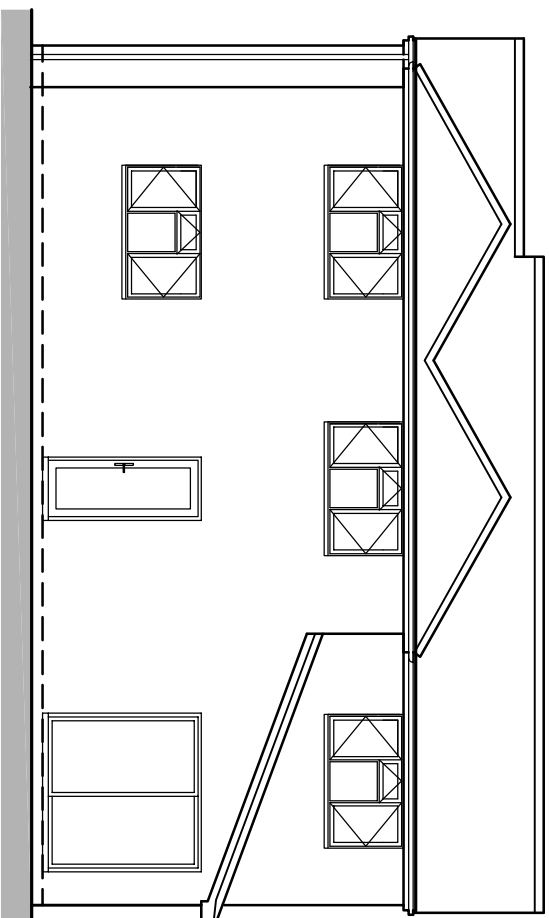

0 1 2 3 Metres
SCALE BAR @ 1-100
Existing Rear Elevation

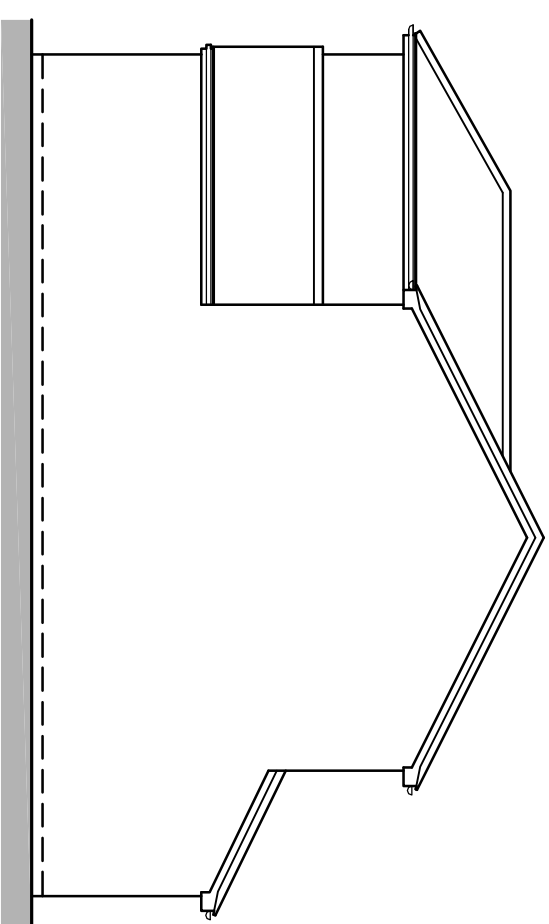

0 1 2 3 Metres
SCALE BAR @ 1-100
Existing Side Elevation

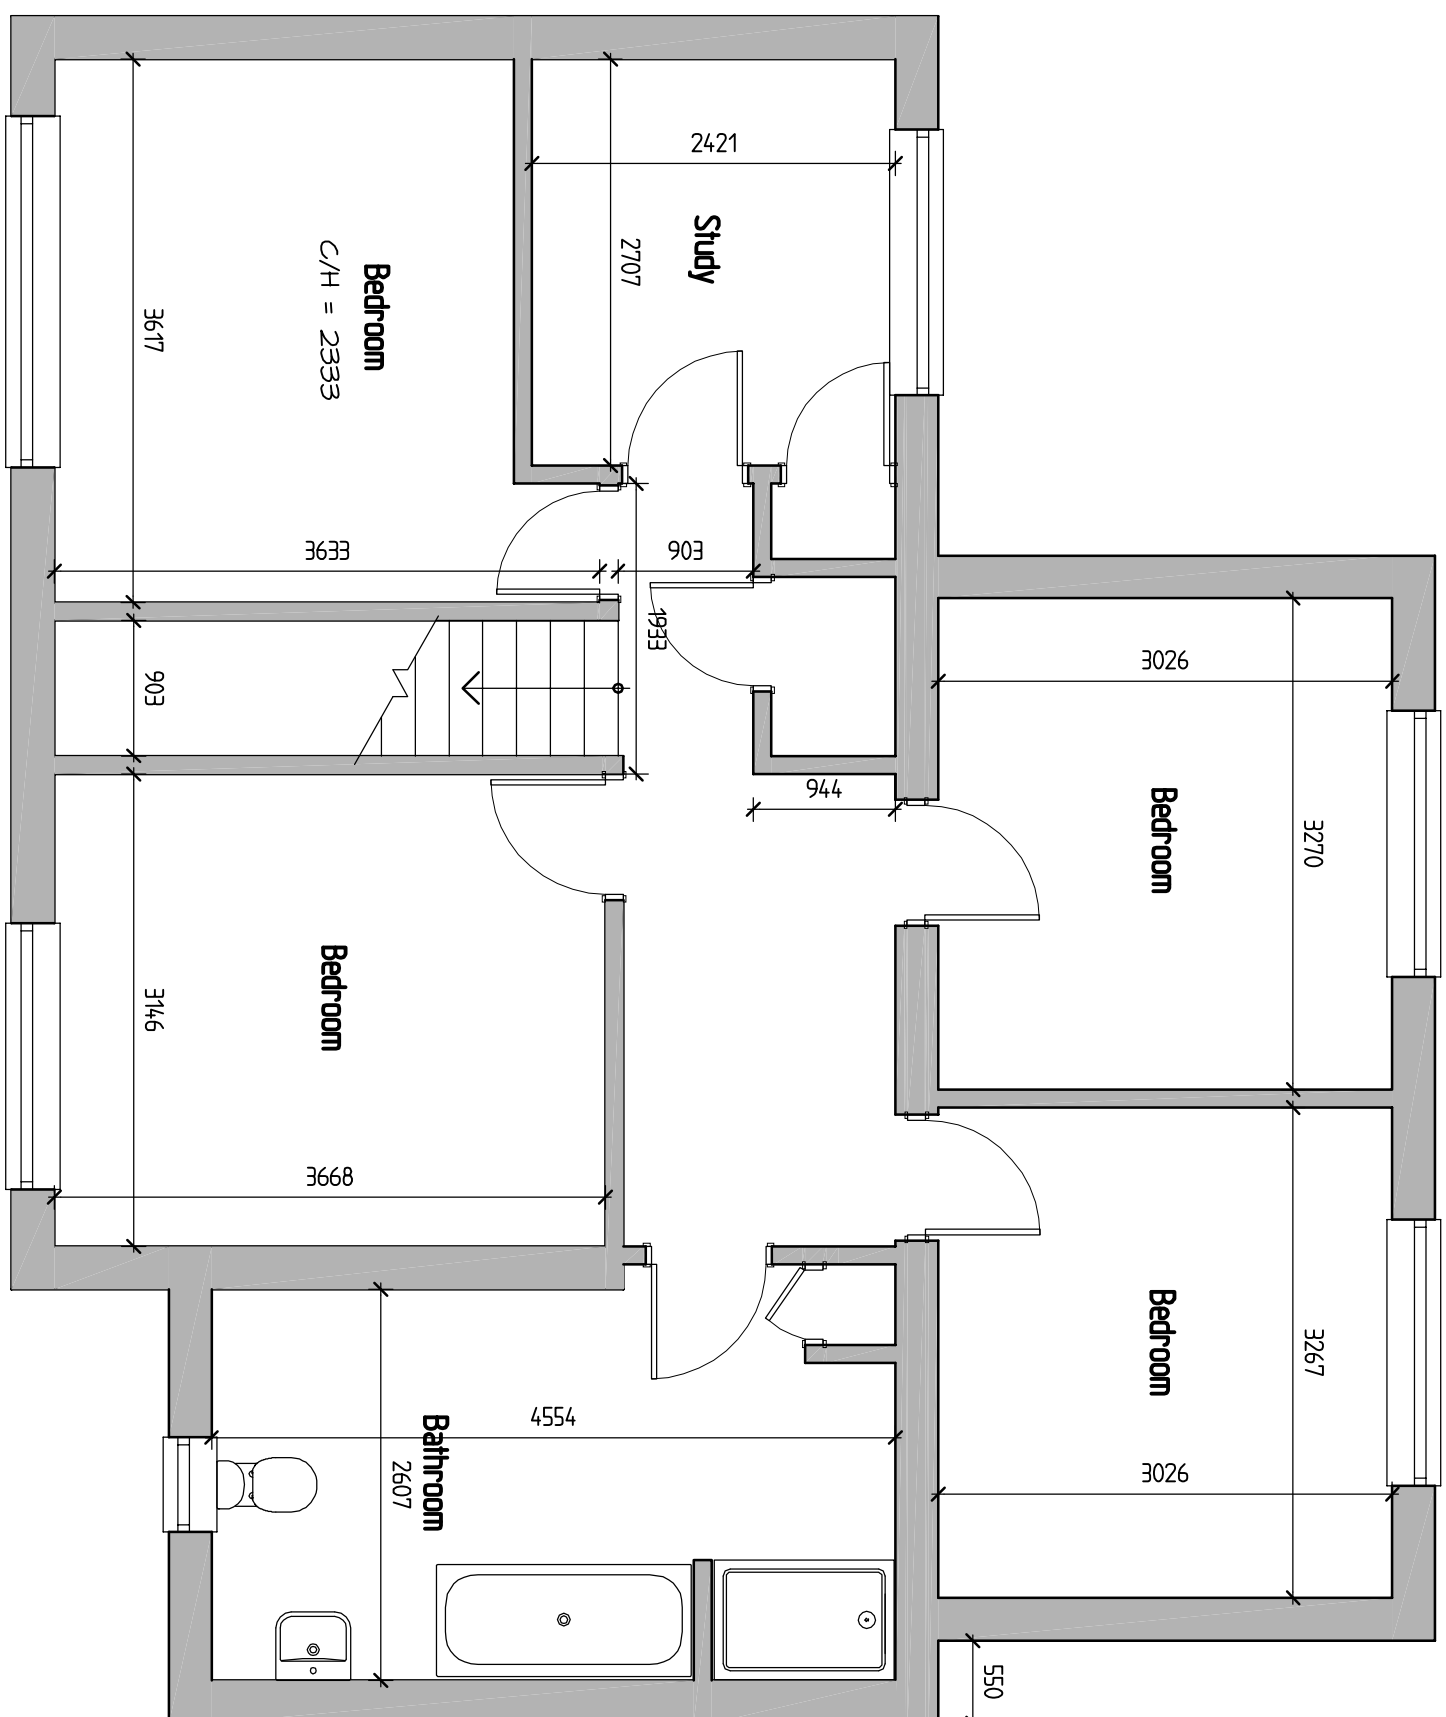

0 1 2 3 Metres
SCALE BAR @ 1-50
Existing First Floor Plan



0 10 20 30 Metres
SCALE BAR @ 1-1250
Site Plan I-1250

REV.	DESCRIPTION	DATE
	 GREG Farell Building & Design Consultants 43 Wandsworth Way, Tisbury, Reading, RG20 4BU Tel & Fax: 0118 941 6249 Mobile: 07967 009852 greg@gregfarell.co.uk	

G R E G
Farrell
Building & Design Consultant

43 Waverley Way,
Tilford, Reading,
Berk RG20 4JL
Tel & Fax: 0118 241 6249
Mobile: 07962 009832
greg@gregfarrell.co.uk

Planning, Building Regulations & Structural Design

Building & Design Consultant

43 Wendover Way,
Tilehurst, Reading,
Berks RG30 4RU
Tel & Fax: 0118 941 6249
Mobile: 07967 009862
greg@gregfarrell.co.uk

15A Southcote Lane
Reading

Existing Plans & Elevations

SCALE _____
1:50 1:100

DATE February 2020

DR
01