


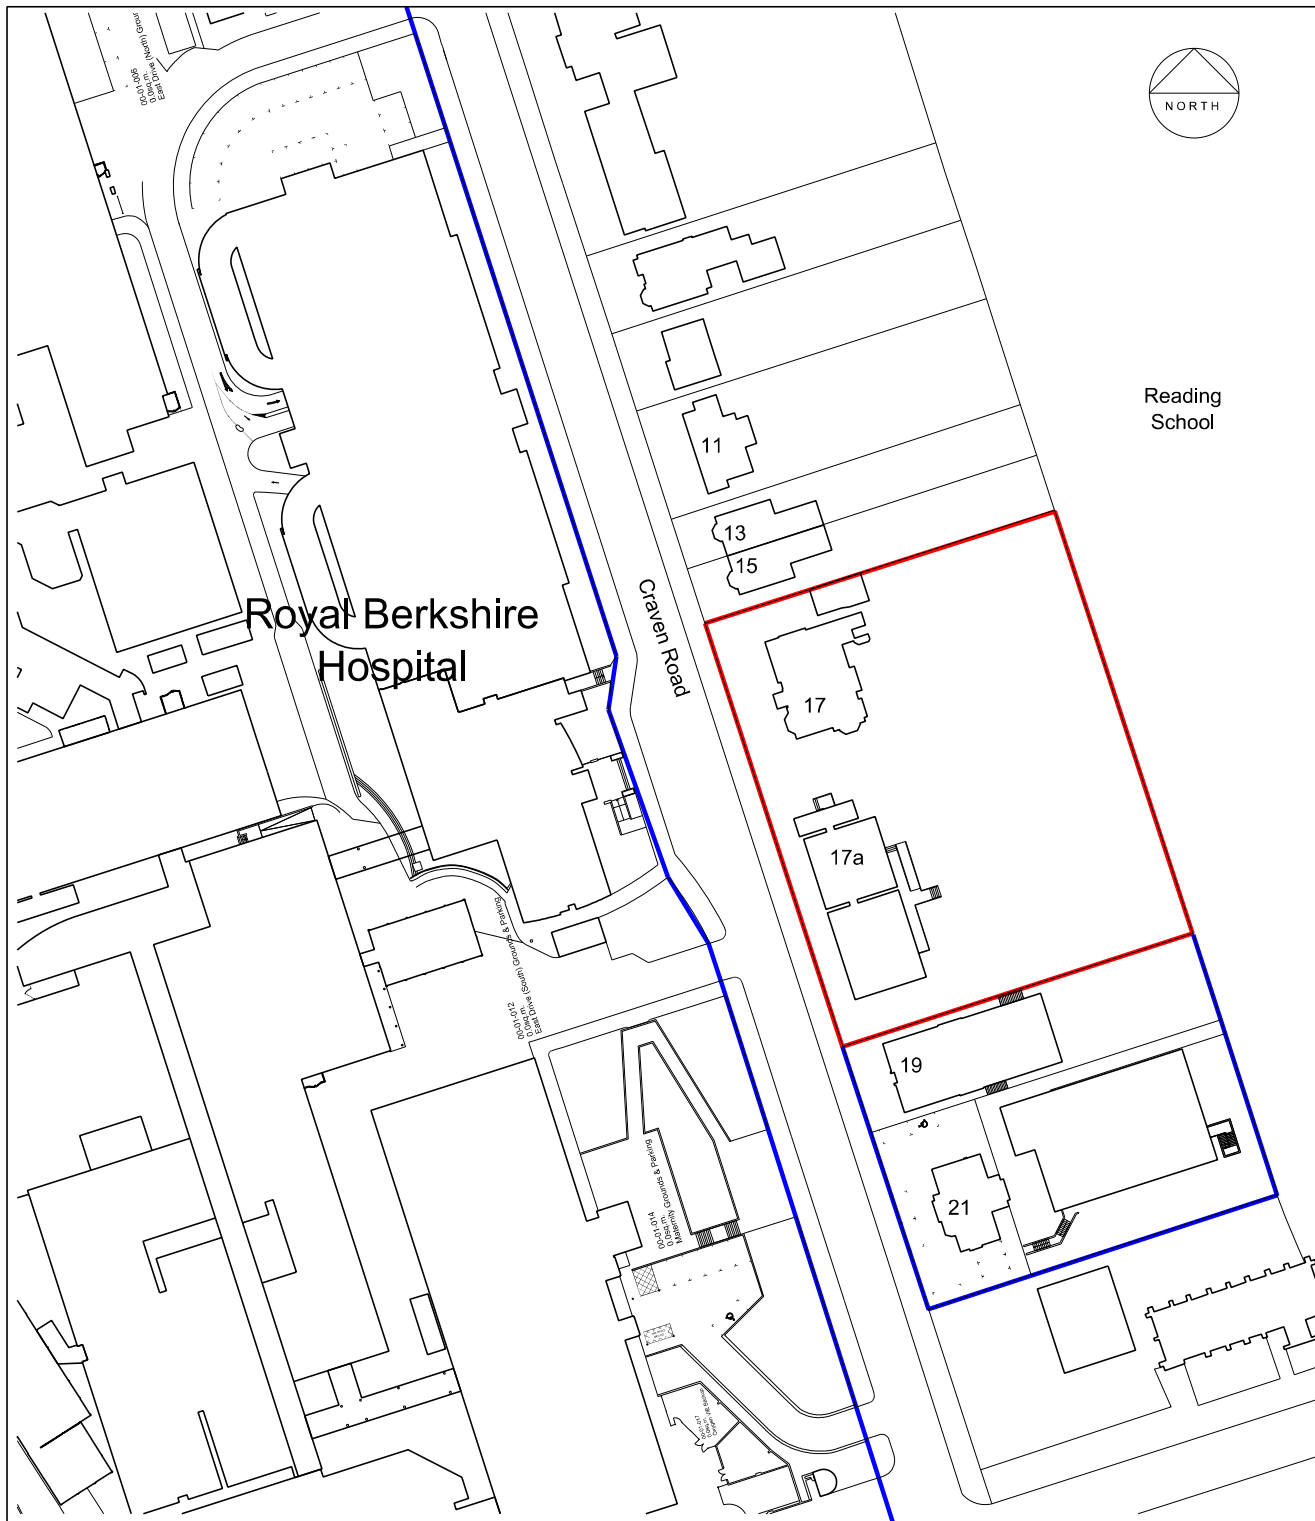

revision

by

date

index

Royal Berkshire Hospital NHSFT

17 Craven Road

Reading

Location Plan

GBS health 

Oxford office: St Thomas House, 6 Becket Street, Oxford, OX1 1PP

t: 01865 305130

f: 01865 246424

w: www.gbshealth.co.uk

scale 1:1250 at A4

date Nov 20

drawn MB

6946 . 110