



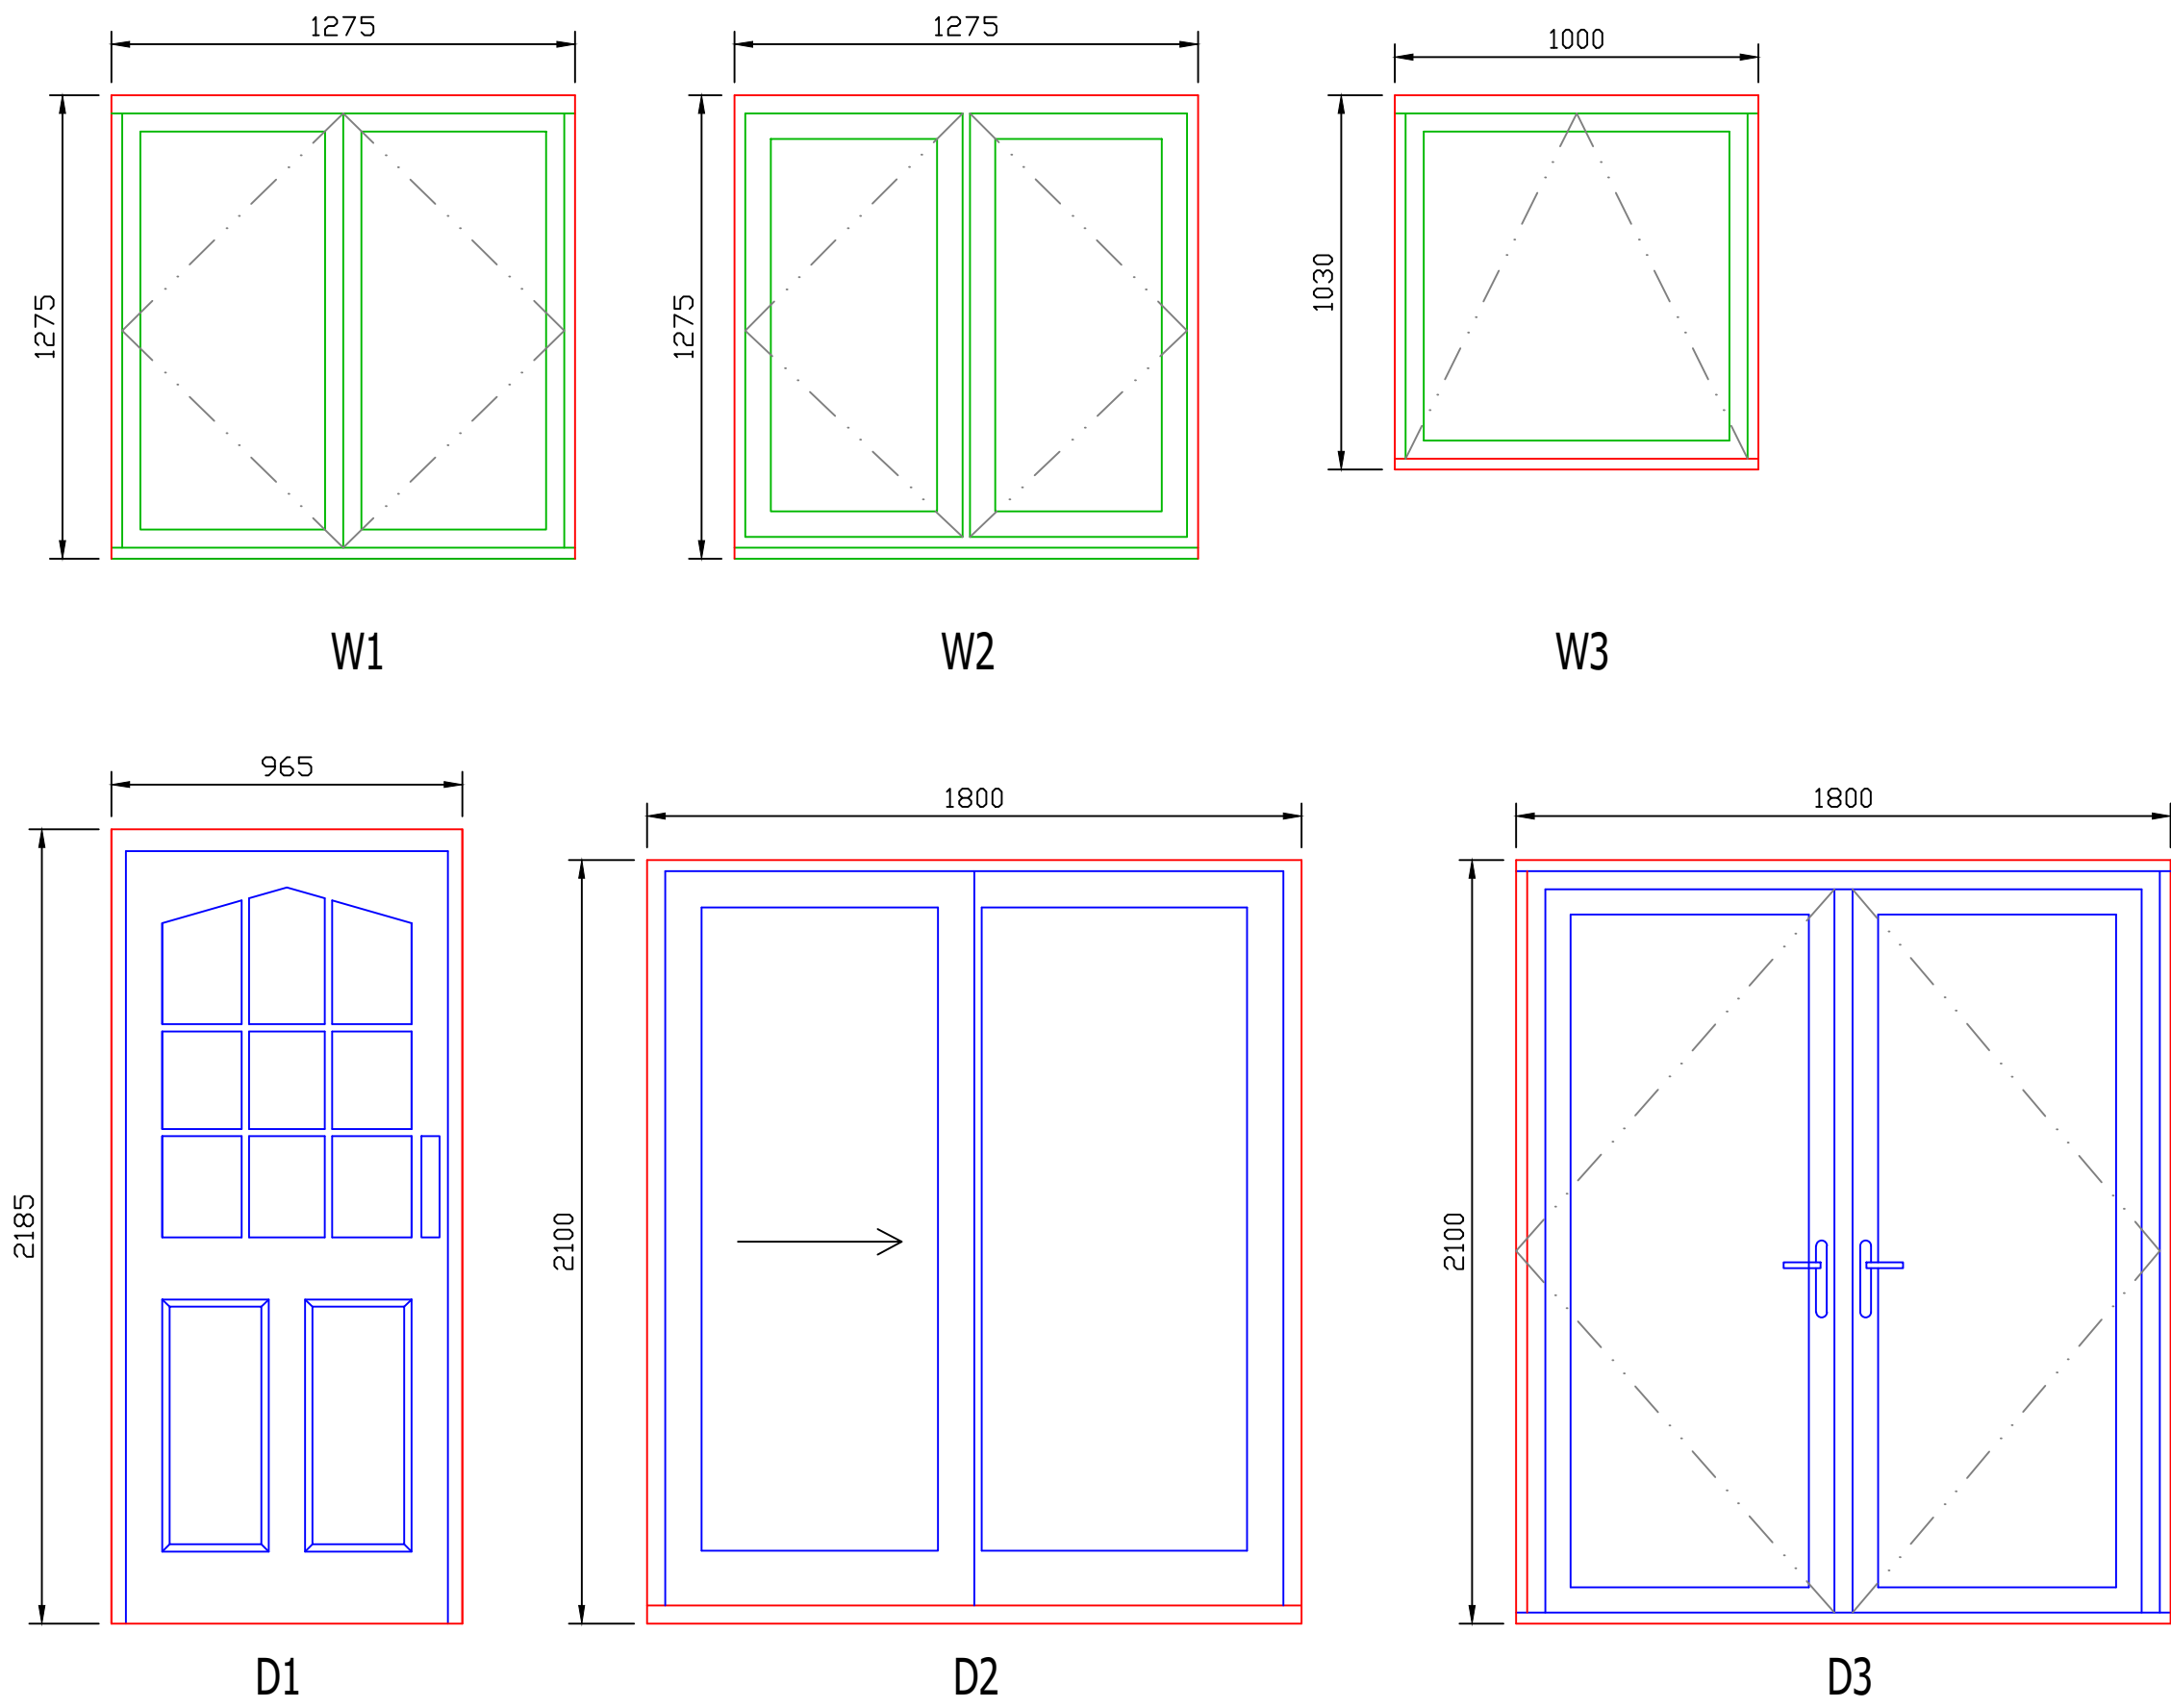


EXISTING WINDOWS

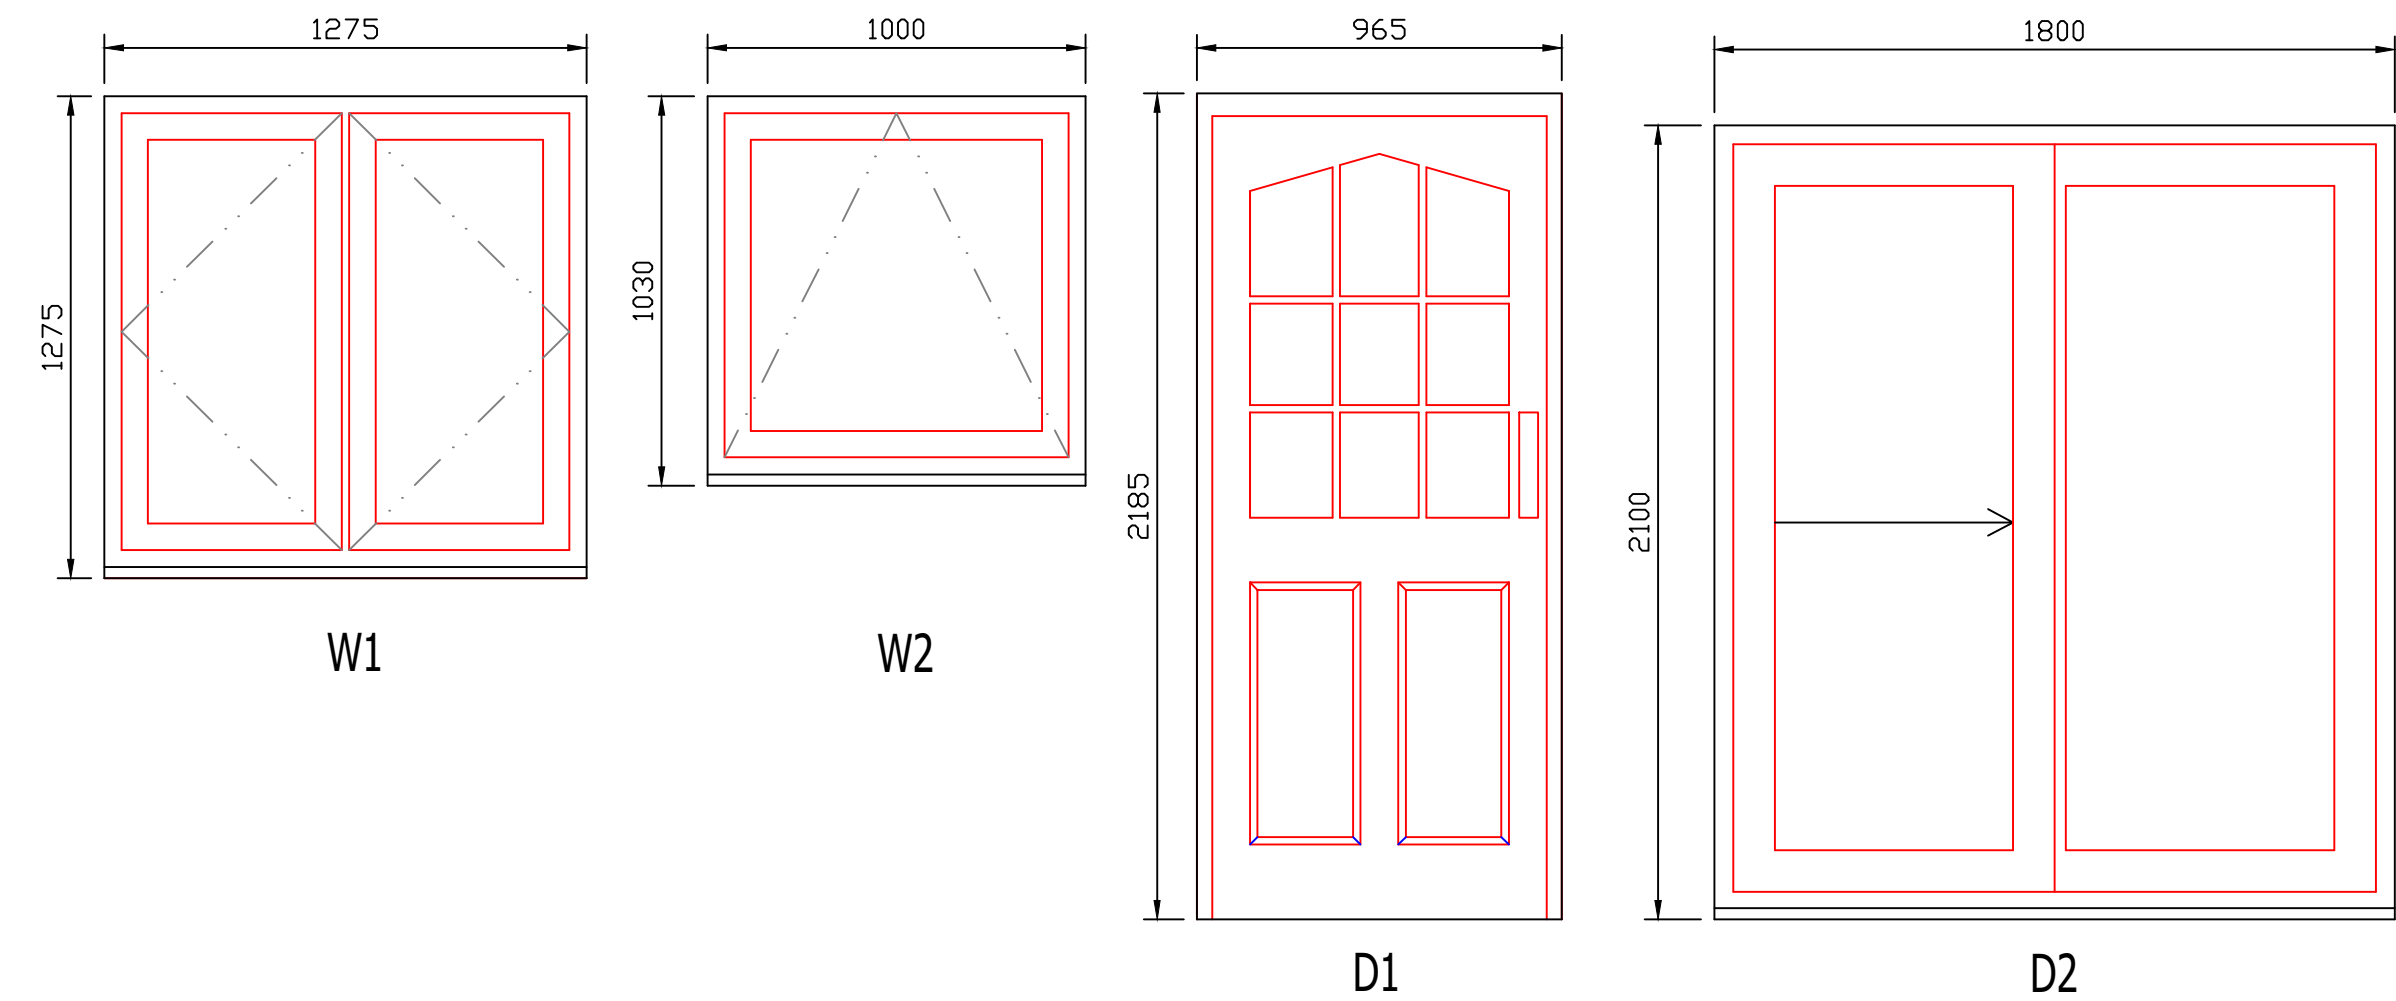

PROPOSED WINDOWS

Existing Window Schedule	
W1	40
W2	10
W3	30
D1	3
D2	14
D3	4
Total	101

Proposed Window Schedule	
W1	50
W2	30
D1	3
D2	18
Total	101

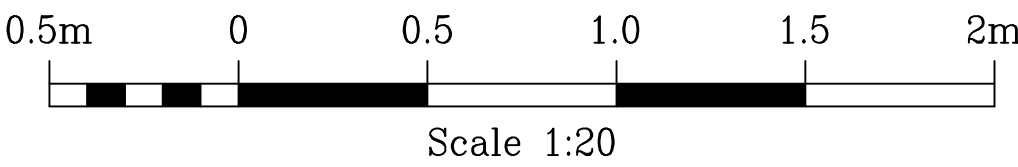

NOTES:

EXISTING ROSEWOOD SINGLE GLAZED TIMBER WINDOWS TO BE REPLACED WITH ROSEWOOD DOUBLE GLAZED PCU WINDOWS. PLEASE NOTE THAT THE FRAME THICKNESS WILL INCREASE TO 70MM FOLLOWING THE HALOSYSTEM WINDOW SPEC PROVIDED ALONGSIDE THIS APPLICATION

EXISTING ROSEWOOD TIMBER SLIDING DOORS WILL BE CHANGED WITH ROSEWOOD PCU SLIDING DOORS

Rev.	Description	Date

Do not scale from this drawing. Dimensions to be verified on site by contractor prior to commencement of work.
This drawing is the copyright of the practice and may not be reproduced in part or in whole without the prior written consent of the practice.
©2020 Faithorn Farrell Timms LLP



Faithorn Farrell Timms

Central Court
1 Knoll Rise
ORPINGTON
Kent BR6 0JA
T 01689 885080
F 01689 885081

Client
METROPOLITAN THAMES VALLEY

Project
**16-33 MILLERS COURT
CAVERSHAM, READING
RG4 5JX**

Drawing Title
**EXISTING AND
PROPOSED WINDOW
SCHEDULE**

Date 15/06/2020	Scale 1:20 @ A1
Drawn By EK	Checked By GB
Project No. T1-5629	Drawing No. 6