



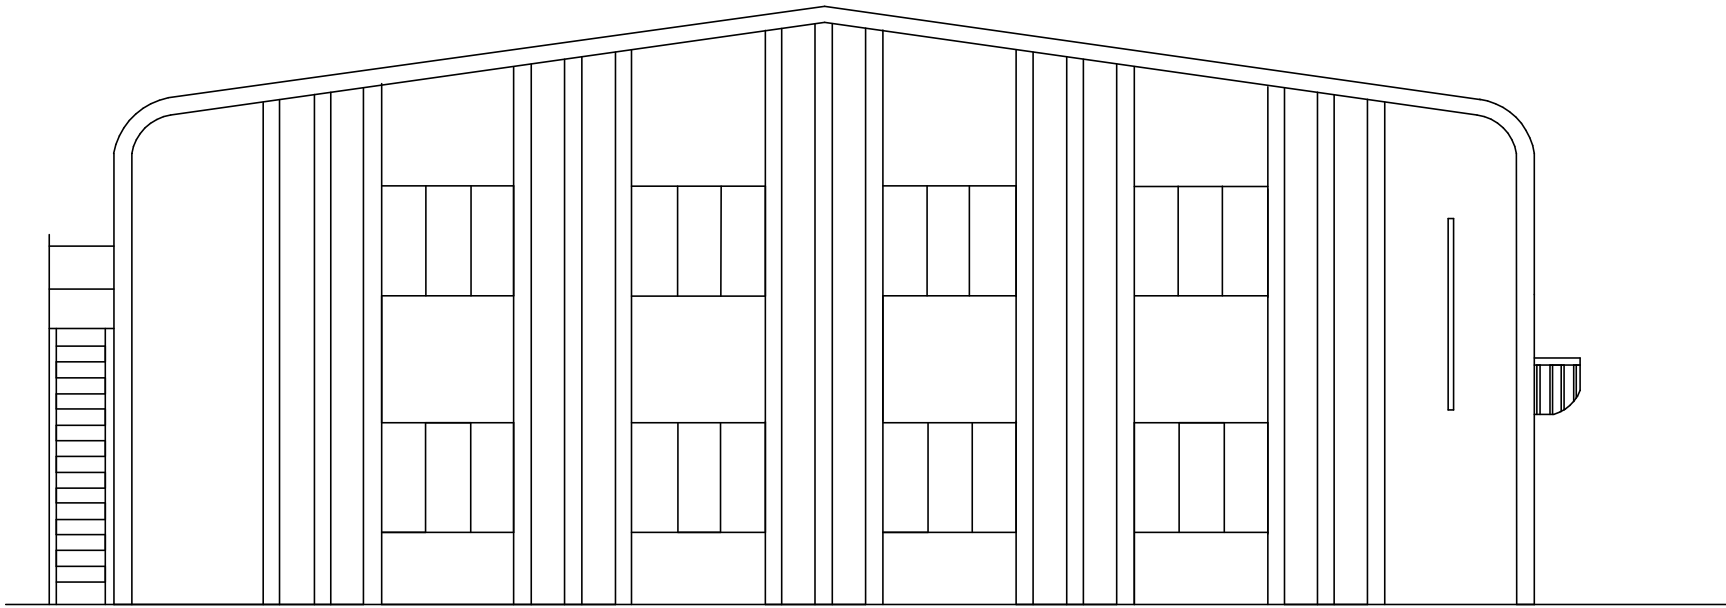

PROPOSED SOUTH ELEVATION.

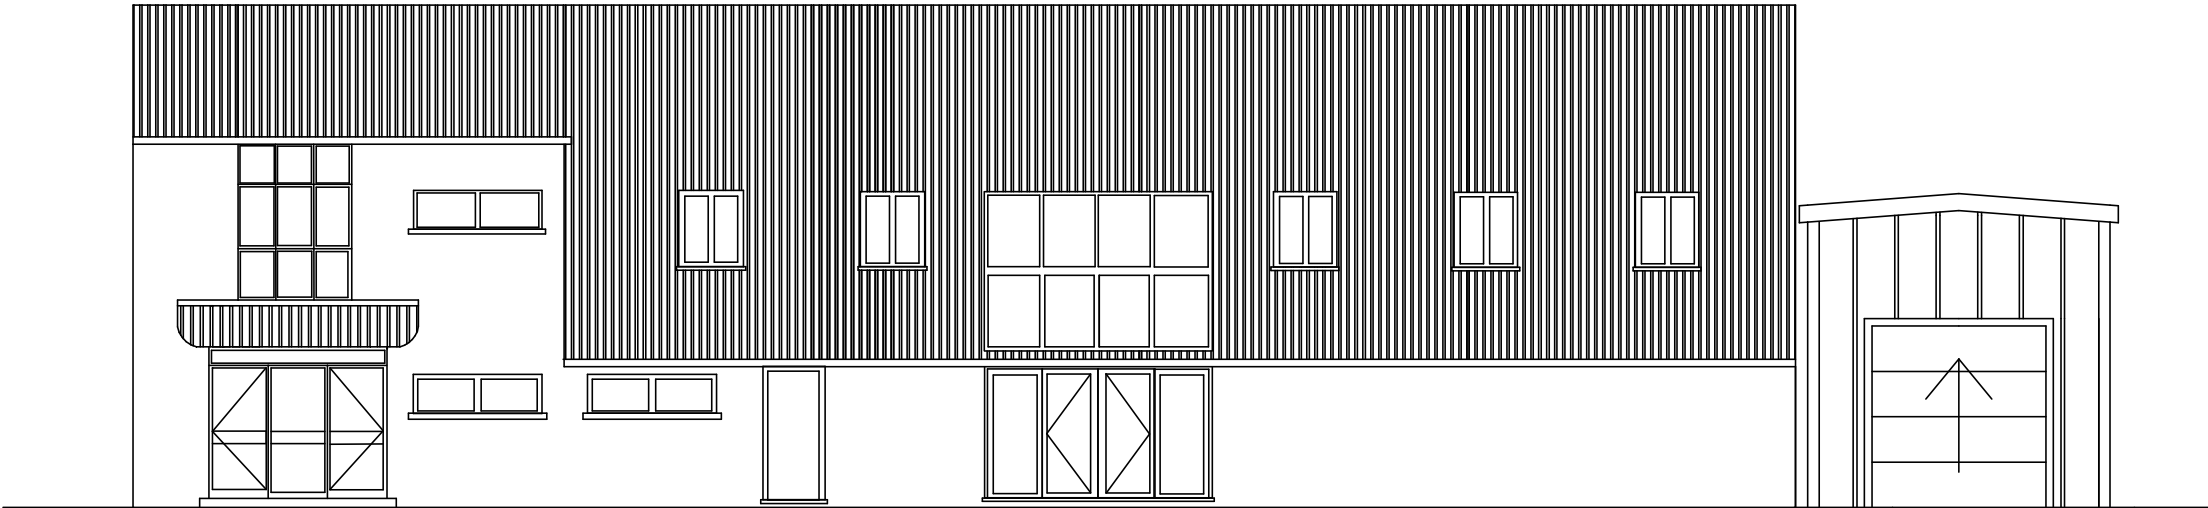

PROPOSED EAST ELEVATION.