
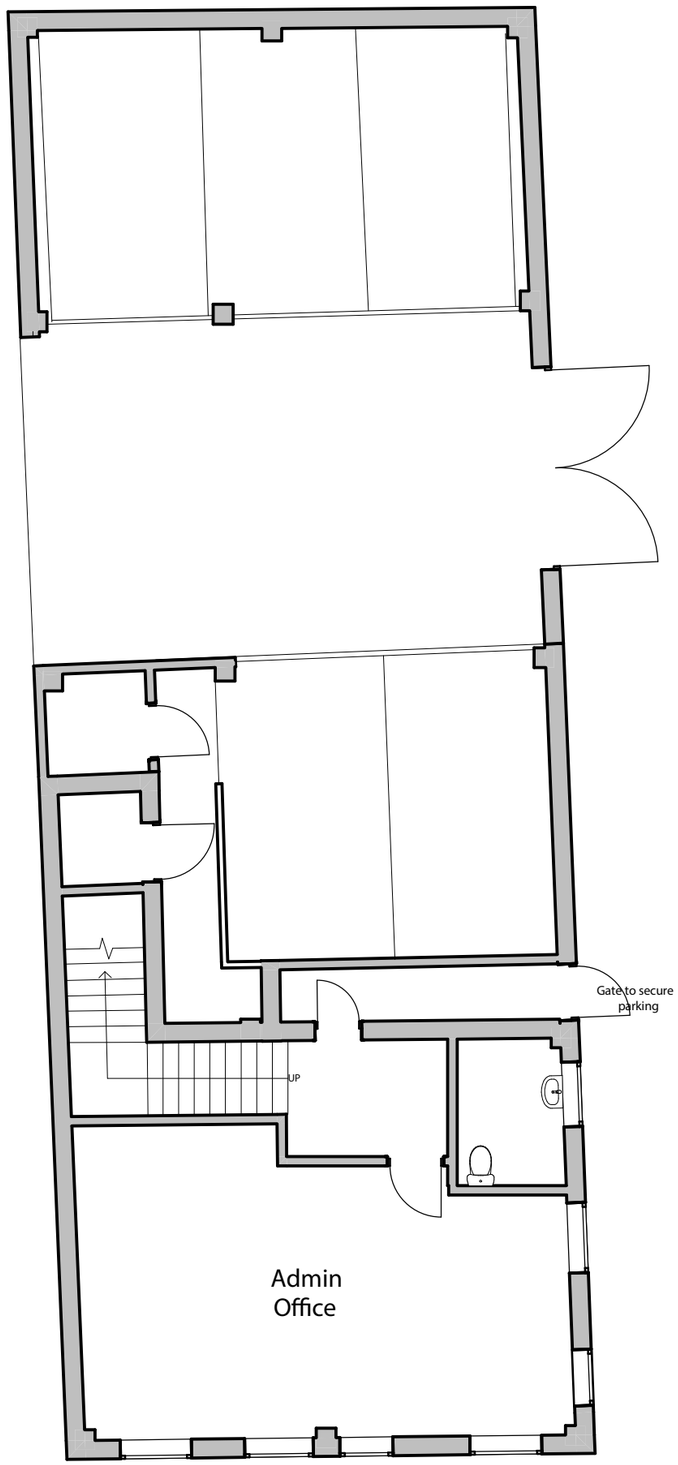


Ground Floor - Existing

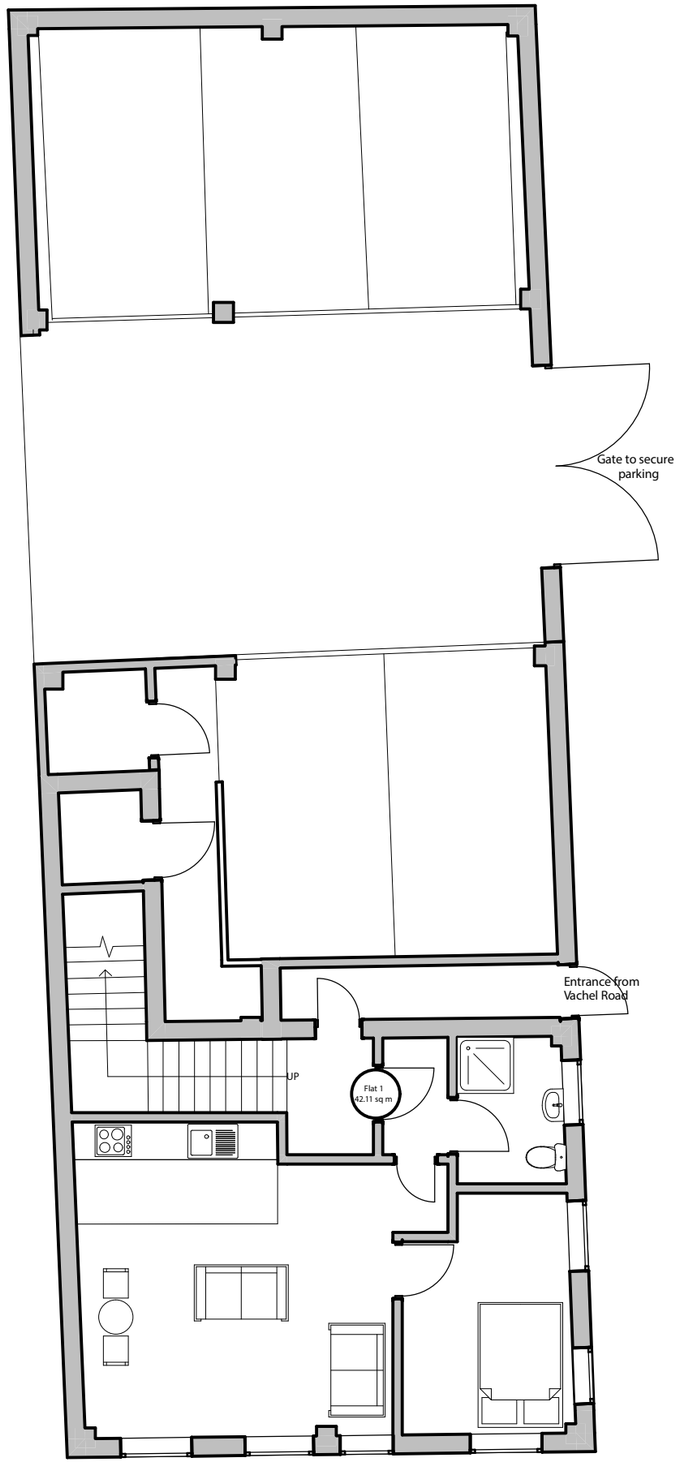

Ground Floor - Proposed

In addition to the hazard/risks normally associated with the types of work detailed on this drawing take note of the above. It is assumed that all works on this drawing will be carried out by a competent contractor working, where appropriate, to an appropriate method statement.

Safety Health and Environmental Information Box

Notes

This document and its design content is copyright ©. It shall be read in conjunction with all other associated project information including models, specifications, schedules and related consultants documents. Do not scale from documents. All dimensions to be checked on site. Immediately report any discrepancies, errors or omissions on this document to the Originator. If in doubt ASK.

RevID	Issue ID	Issue Name	Issue Date	Issuer-Intls	Status	Approved by

Scales @ A3	Issuing Office	Project No.
1:100	READING	Project No.277

Client Approval

- A - Approved
- B - Approved with Comments
- C - Do Not Use

Status

Purpose of Issue

PD Conversion

Originator

QUEENSGATE RESIDENTIAL,
11-12 GUN STREET, READING
RG1 2JR

Project

Reada Court
Vachel Road ,Reading
RG1, 1NY

Layout Title

Ground Floor

Client

DSLS LTD

Drawing Number

project	originator	zone	level	type	role	number	rev
-	ORG	-	-	-	A	277	a