




SCALE - 1 : 100.

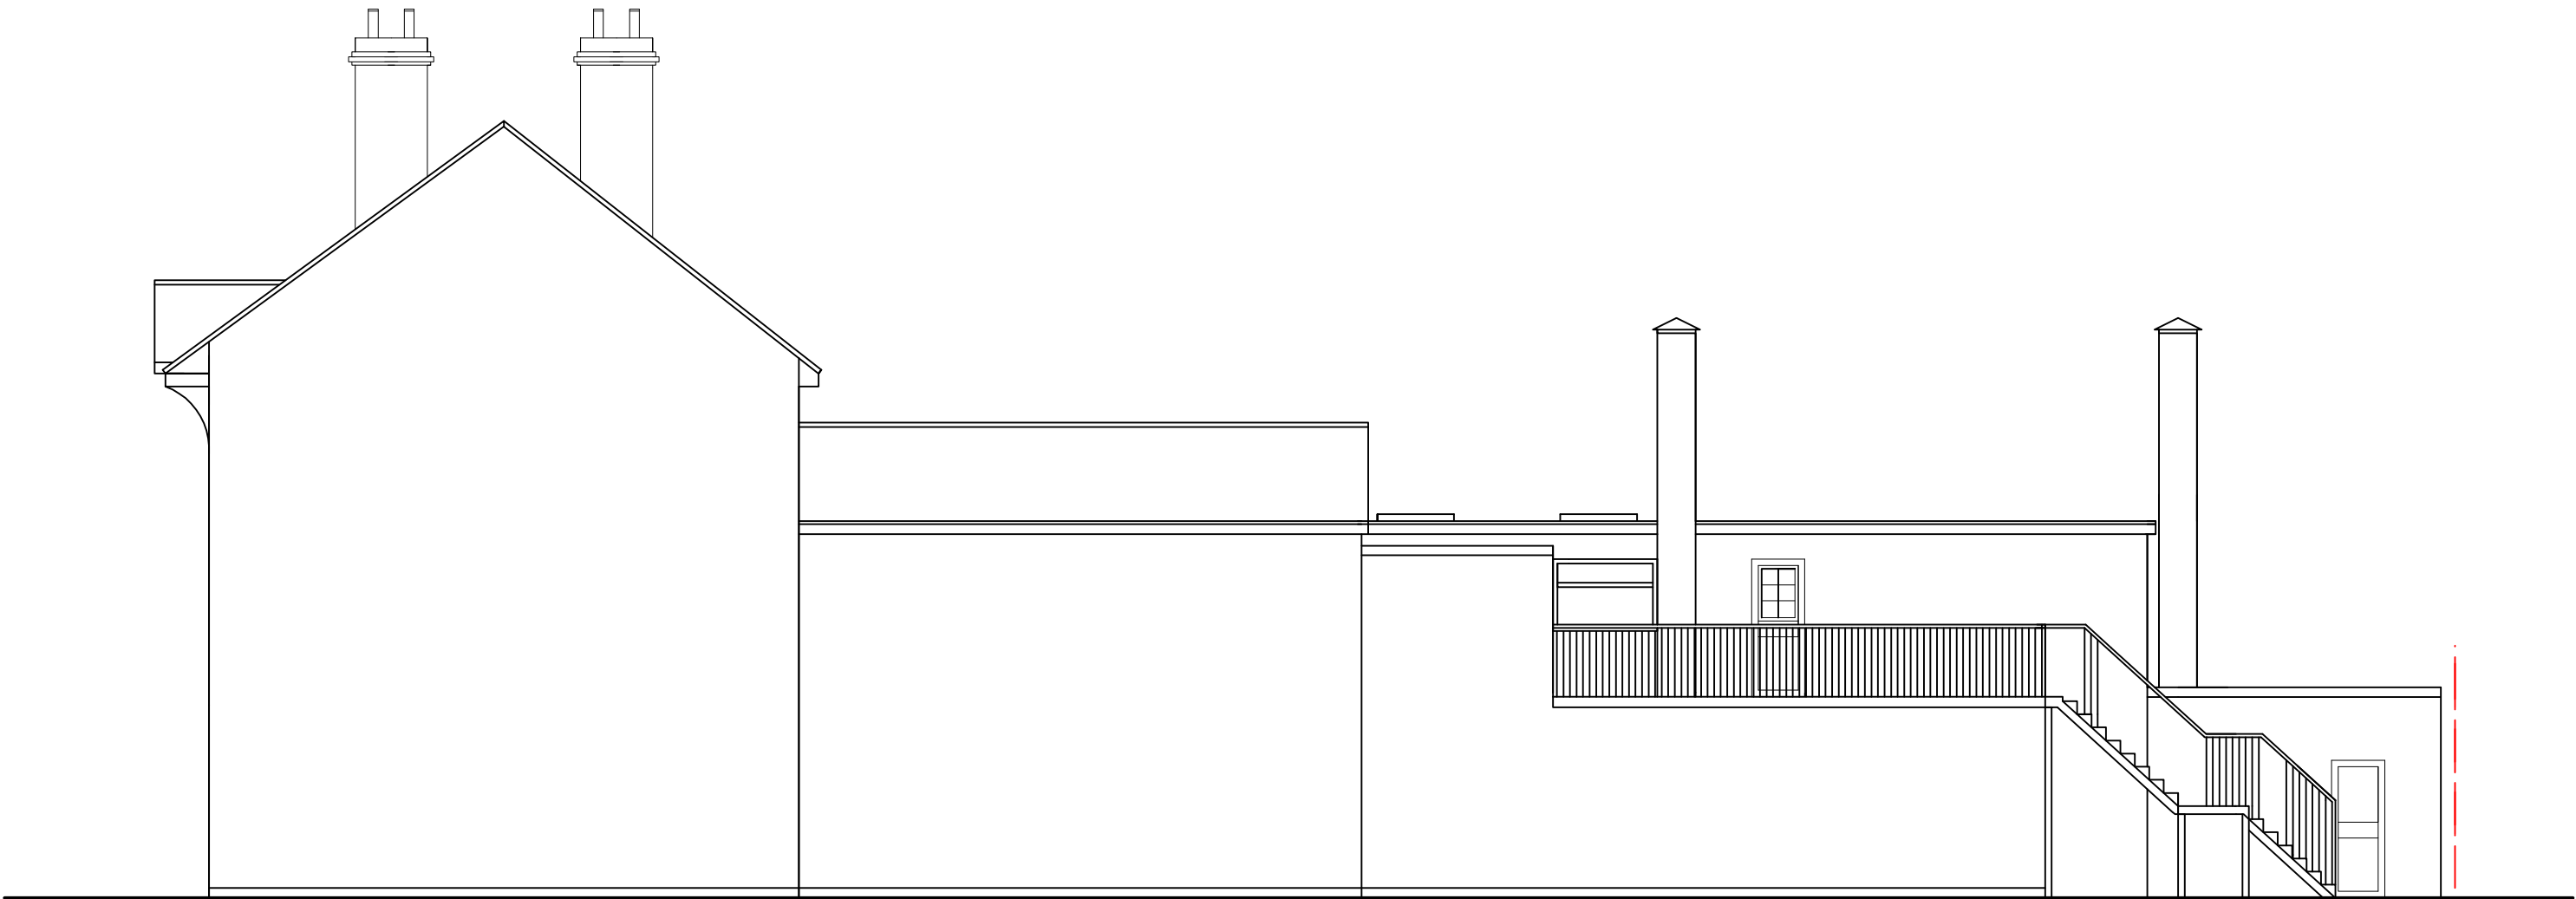

PROPOSED SIDE ELEVATION 1