


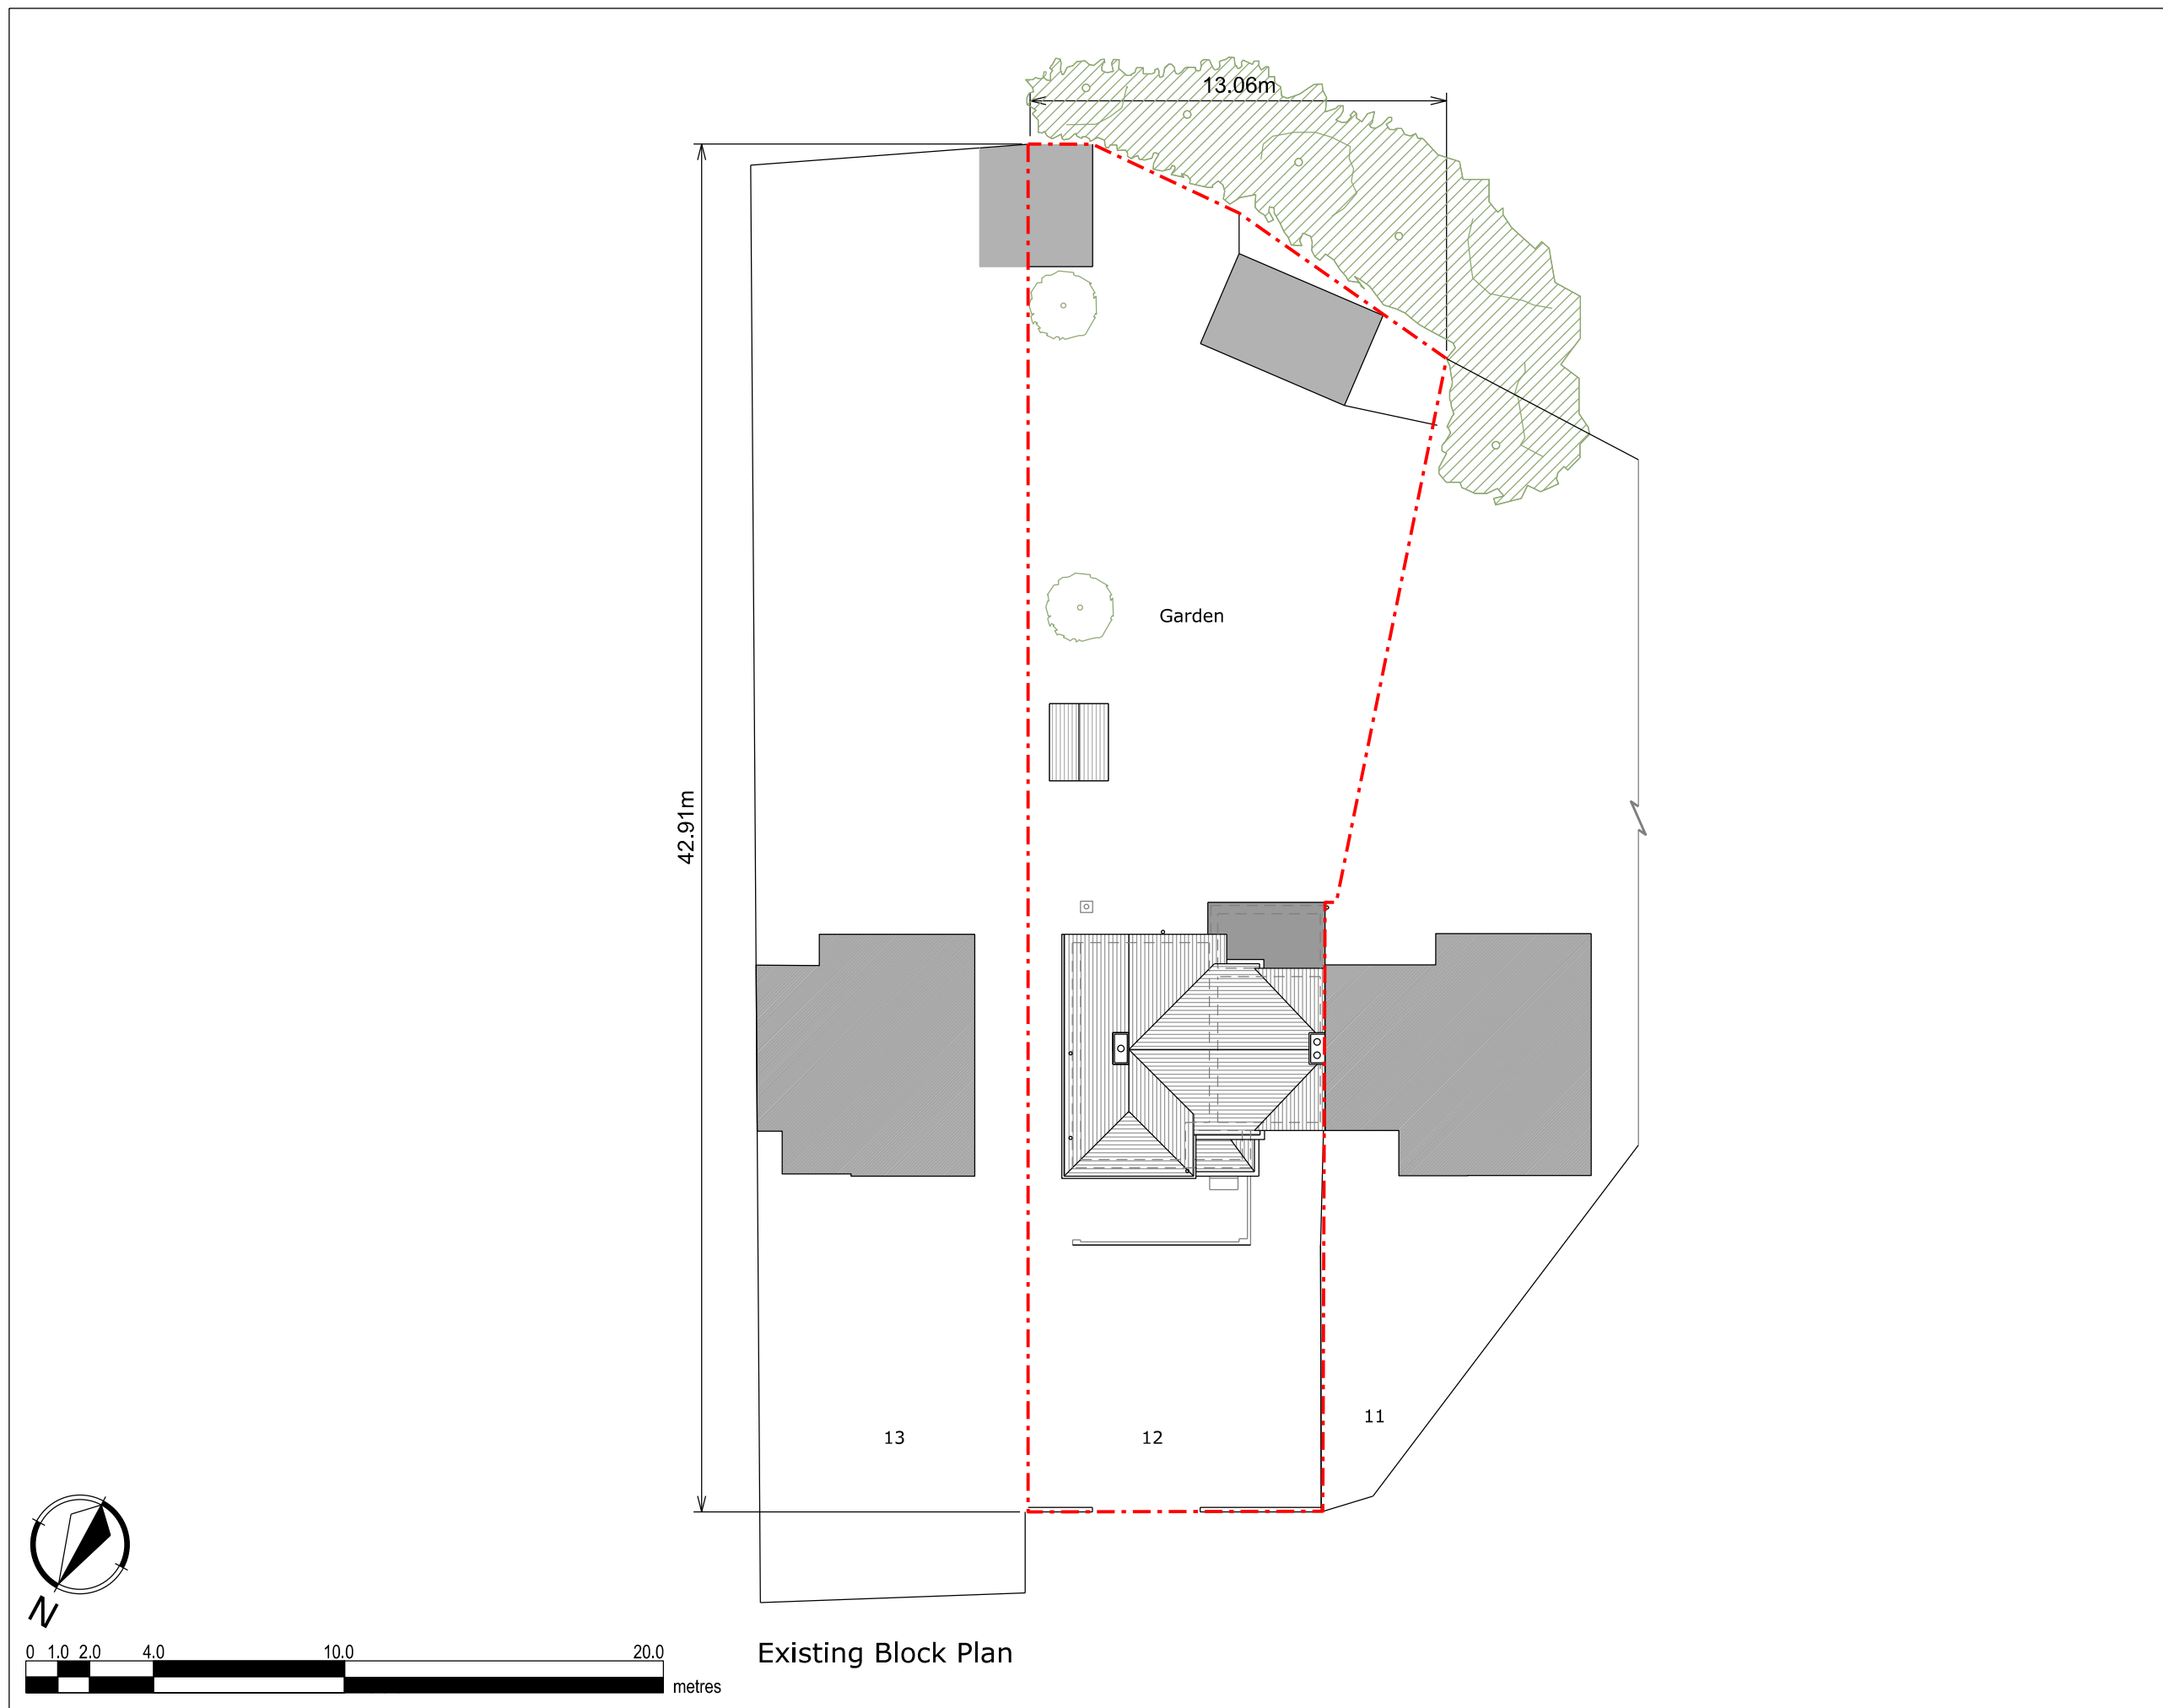



Copyright in design and this drawing is the property of Resi.

Reproduction in whole or in part is forbidden without written sanction of Resi.

All dimensions to be cross-checked on site prior to completing a Building Regulations package, structural engineering, the party wall process and construction.

Print to scale (as actual size)

NOTES

Revision		
Rev	Notes	Date
-	Planning issue	14/02/2020

KEY

	Proposed walls		Boundary lines
	Existing walls		Proposed beam
	Existing removed		Proposed drainage
	Proposed rooflight		1.8m head height
			1.5m head height

JOB TITLE
Proposed front porch and erection of outbuilding for ancillary accommodation at rear garden at 12 Maple Gardens

STATUS
Planning

DRAWING TITLE
Block plan

CLIENT
Ms Sadaf Darban

SCALE 1:200 at A3	DRAWN CH
DATE Feb 2020	CHECKED TP

DRAWING NO. 24313 - 401/3