



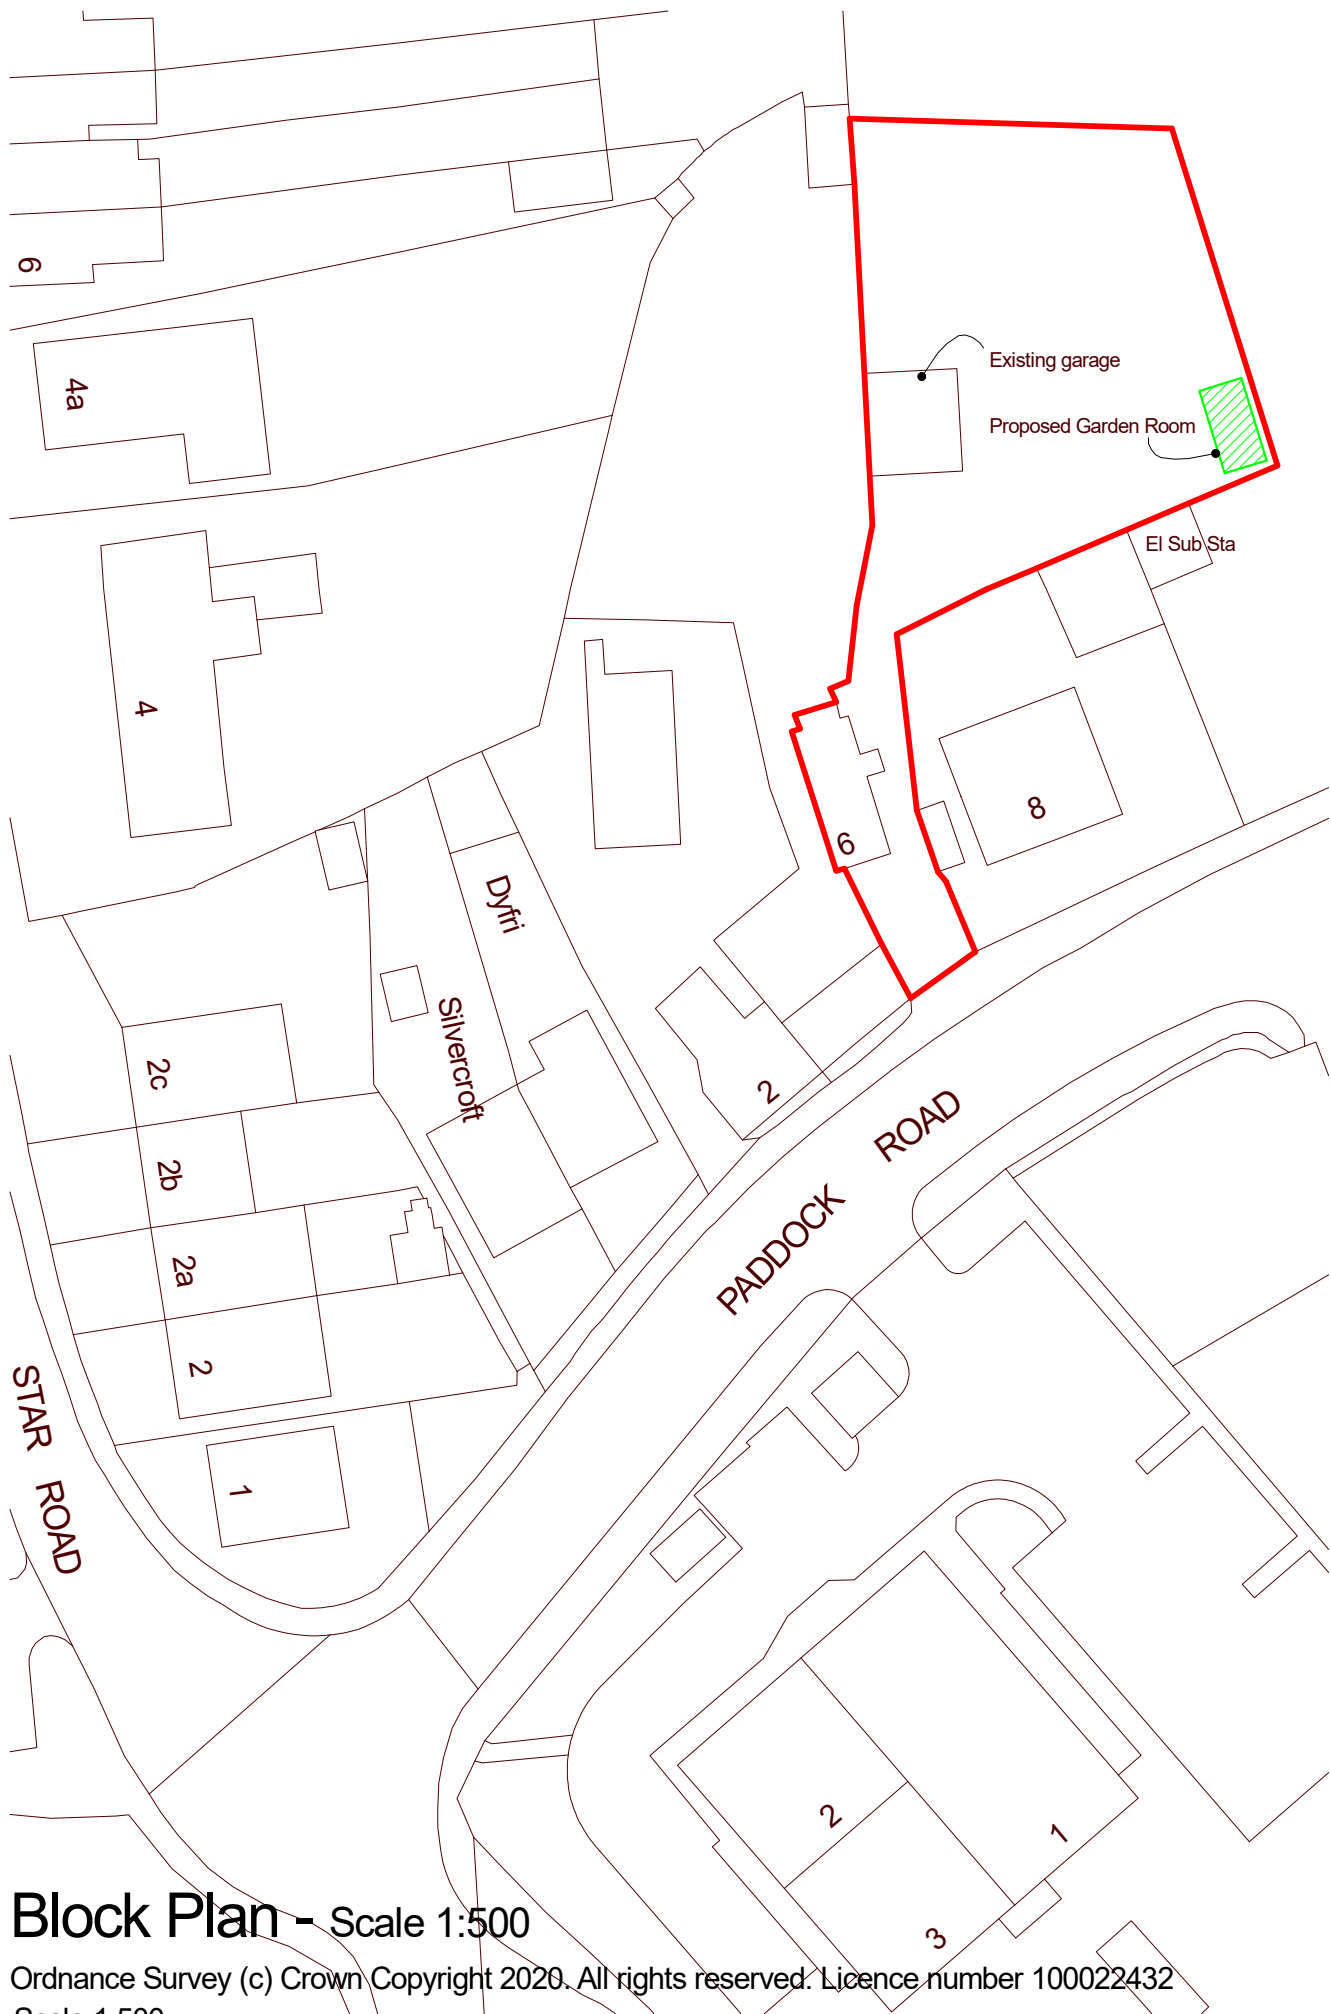

## Block Plan - Scale 1:500

Ordnance Survey (c) Crown Copyright 2020. All rights reserved. Licence number 100022432  
Scale 1:500

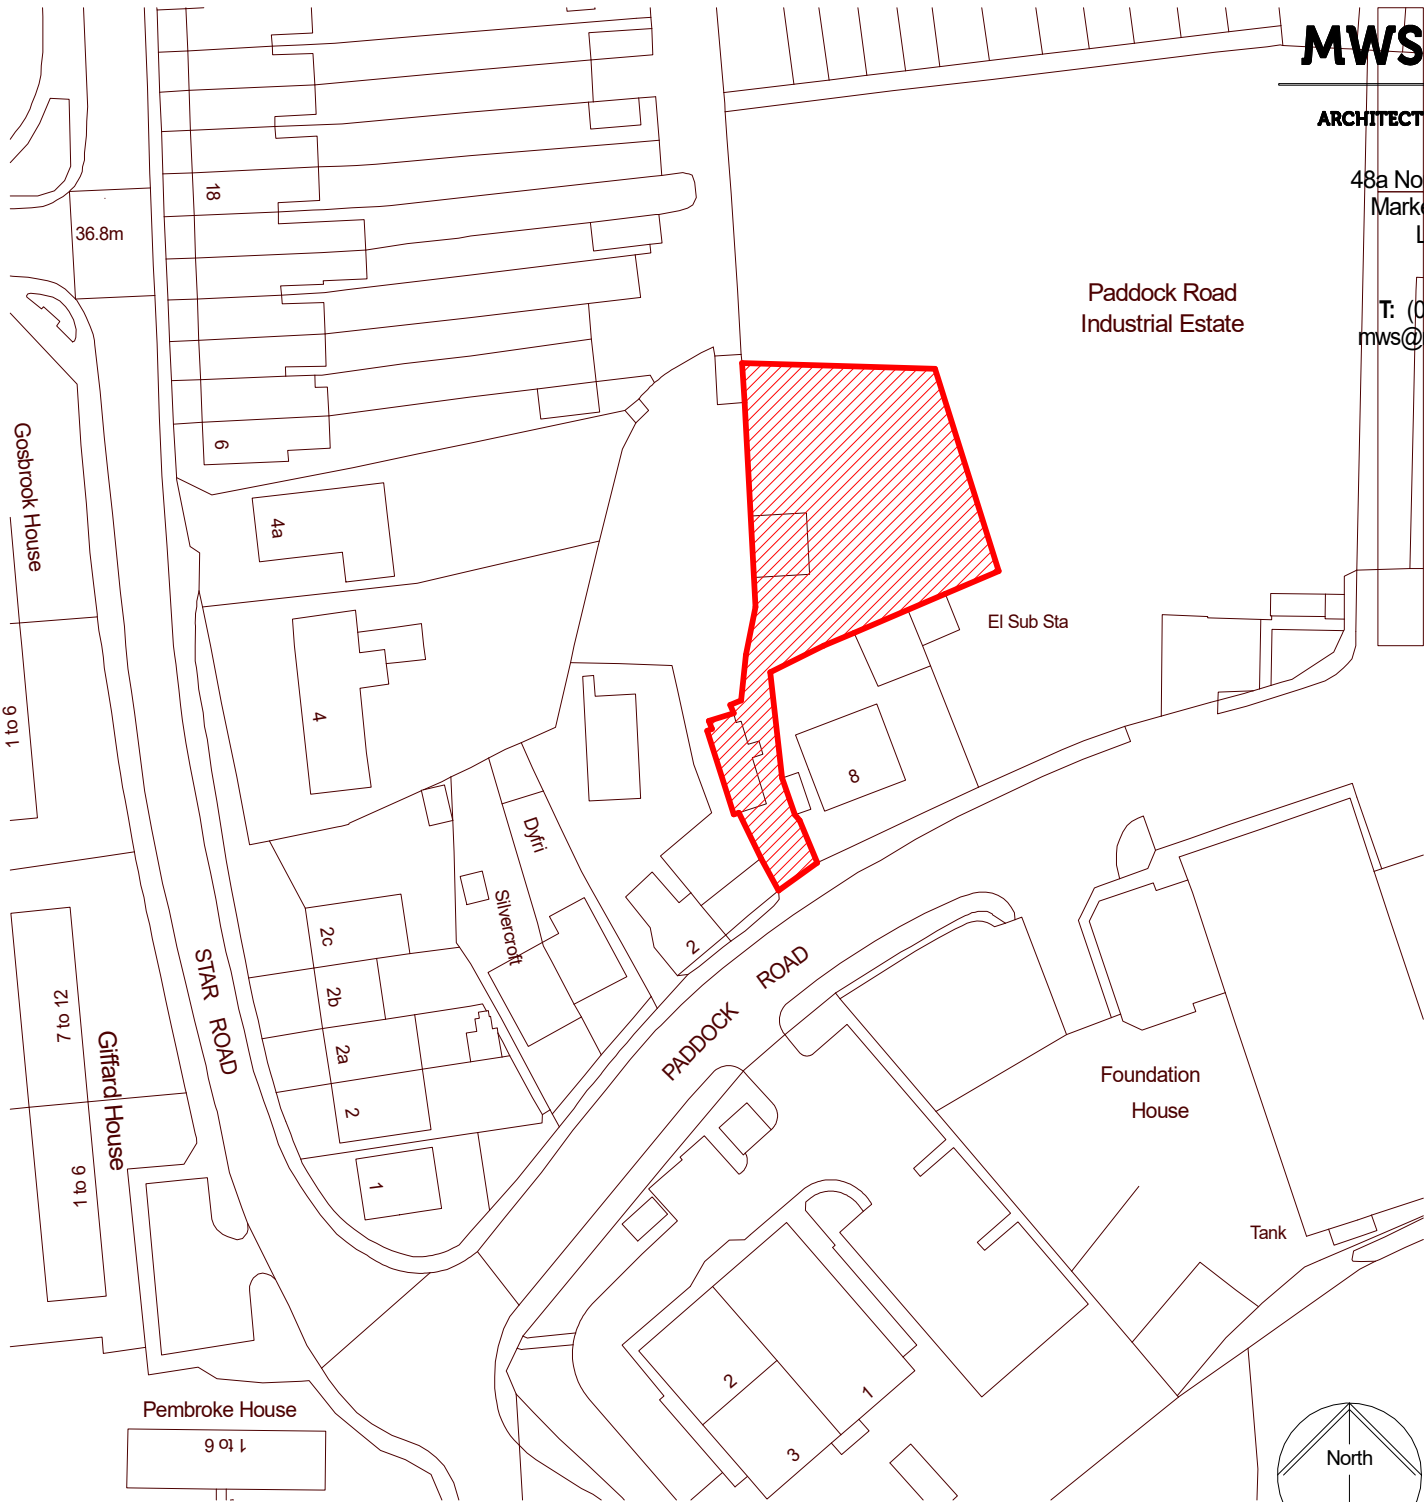

## Location Plan - Scale 1:1250

Ordnance Survey (c) Crown Copyright 2020. All rights reserved. Licence number 100022432

Scale 1:1250




## MWS DESIGN

### ARCHITECTURAL CONSULTANTS

48a Northampton Road  
Market Harborough  
LE16 9HE

T: (01858) 432 901  
mws@mwsdesign.co.uk

Paddock Road  
Industrial Estate

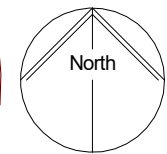

| Rev. | Date     | Revision Note           |
|------|----------|-------------------------|
| A    | Jan 2020 | Building adjusted (MWS) |

|                                                                              |                             |             |
|------------------------------------------------------------------------------|-----------------------------|-------------|
| All dimensions to be checked on site but may be scaled for Planning Purposes |                             |             |
| Drawn by                                                                     | BC                          |             |
| Date                                                                         | Jan 2020                    |             |
| Project                                                                      | 6 Paddock Road<br>Caversham |             |
| Drawing                                                                      | Block & Location Plan       |             |
| Scale                                                                        | Job No.                     | Drawing No. |
| 1:500<br>1:1250                                                              | Padd                        | 1 A         |