
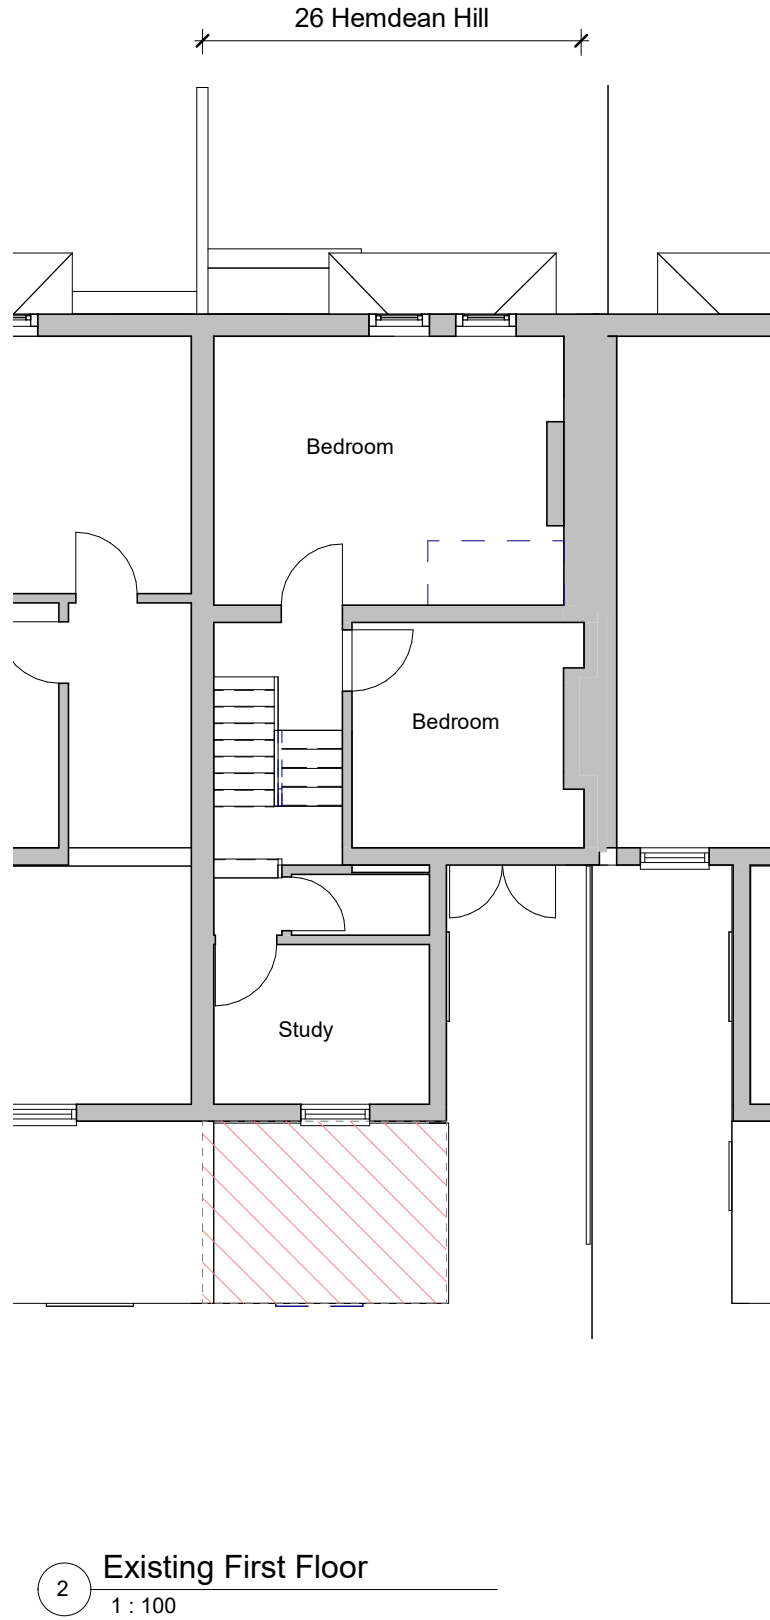


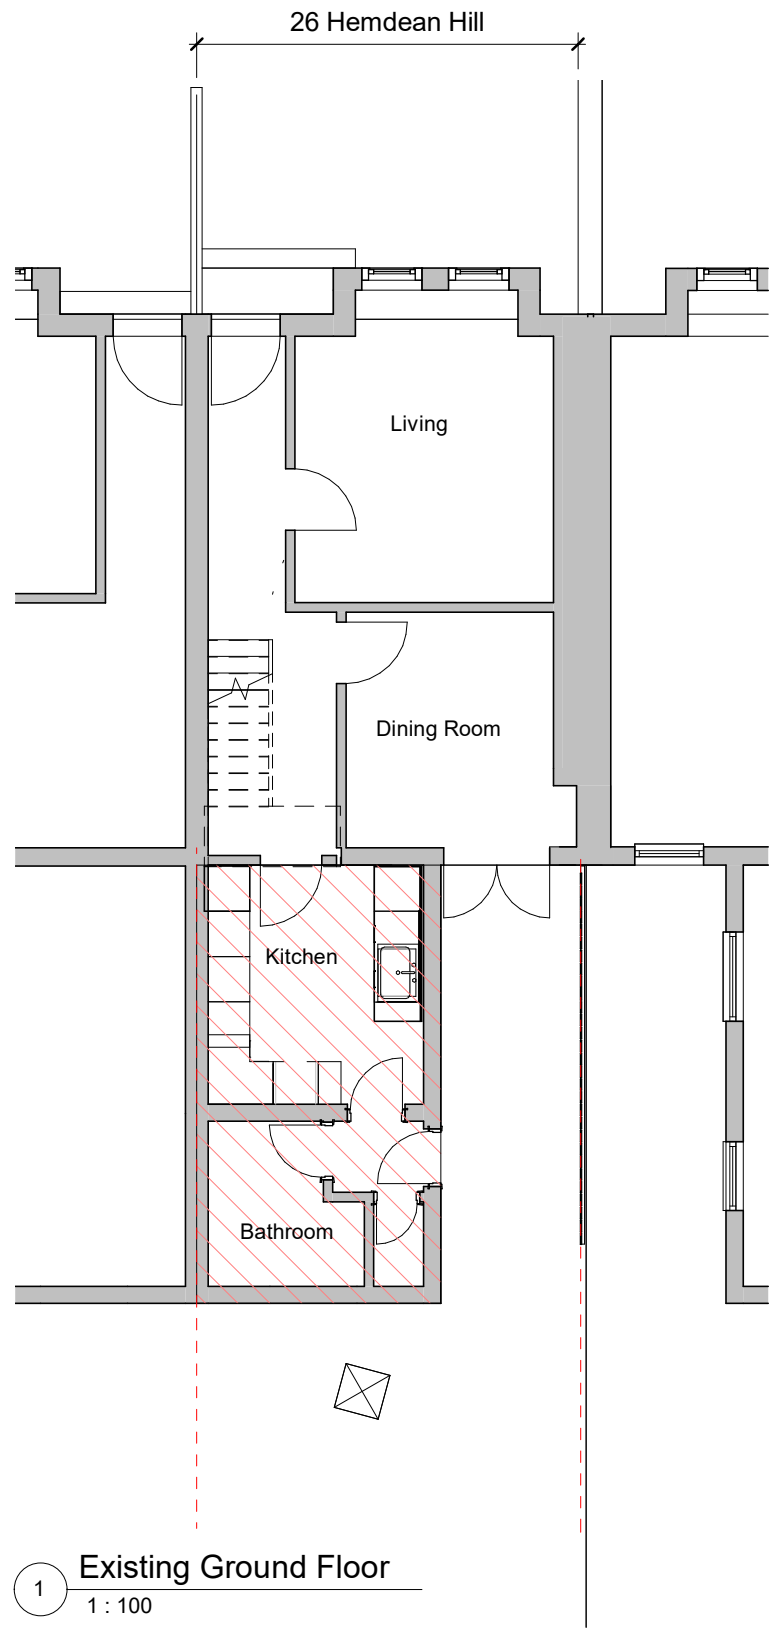

No.	Description	Date
1	Planning Application	04/05/20
2	Scale Bar Added	13/05/20

Key:

--- Boundary Line

▨ Slate roof

▨ Brick facade

▨ Demolished Portion



PLANNING

PROJECT	26 Hemdean Hill	Date	12.02.20	Project number	HDH	Scale (@ A3)	1 : 100
SHEET	Existing Plans and Site Plan	DRWAING NUMBER	PL 01	REV	2		