


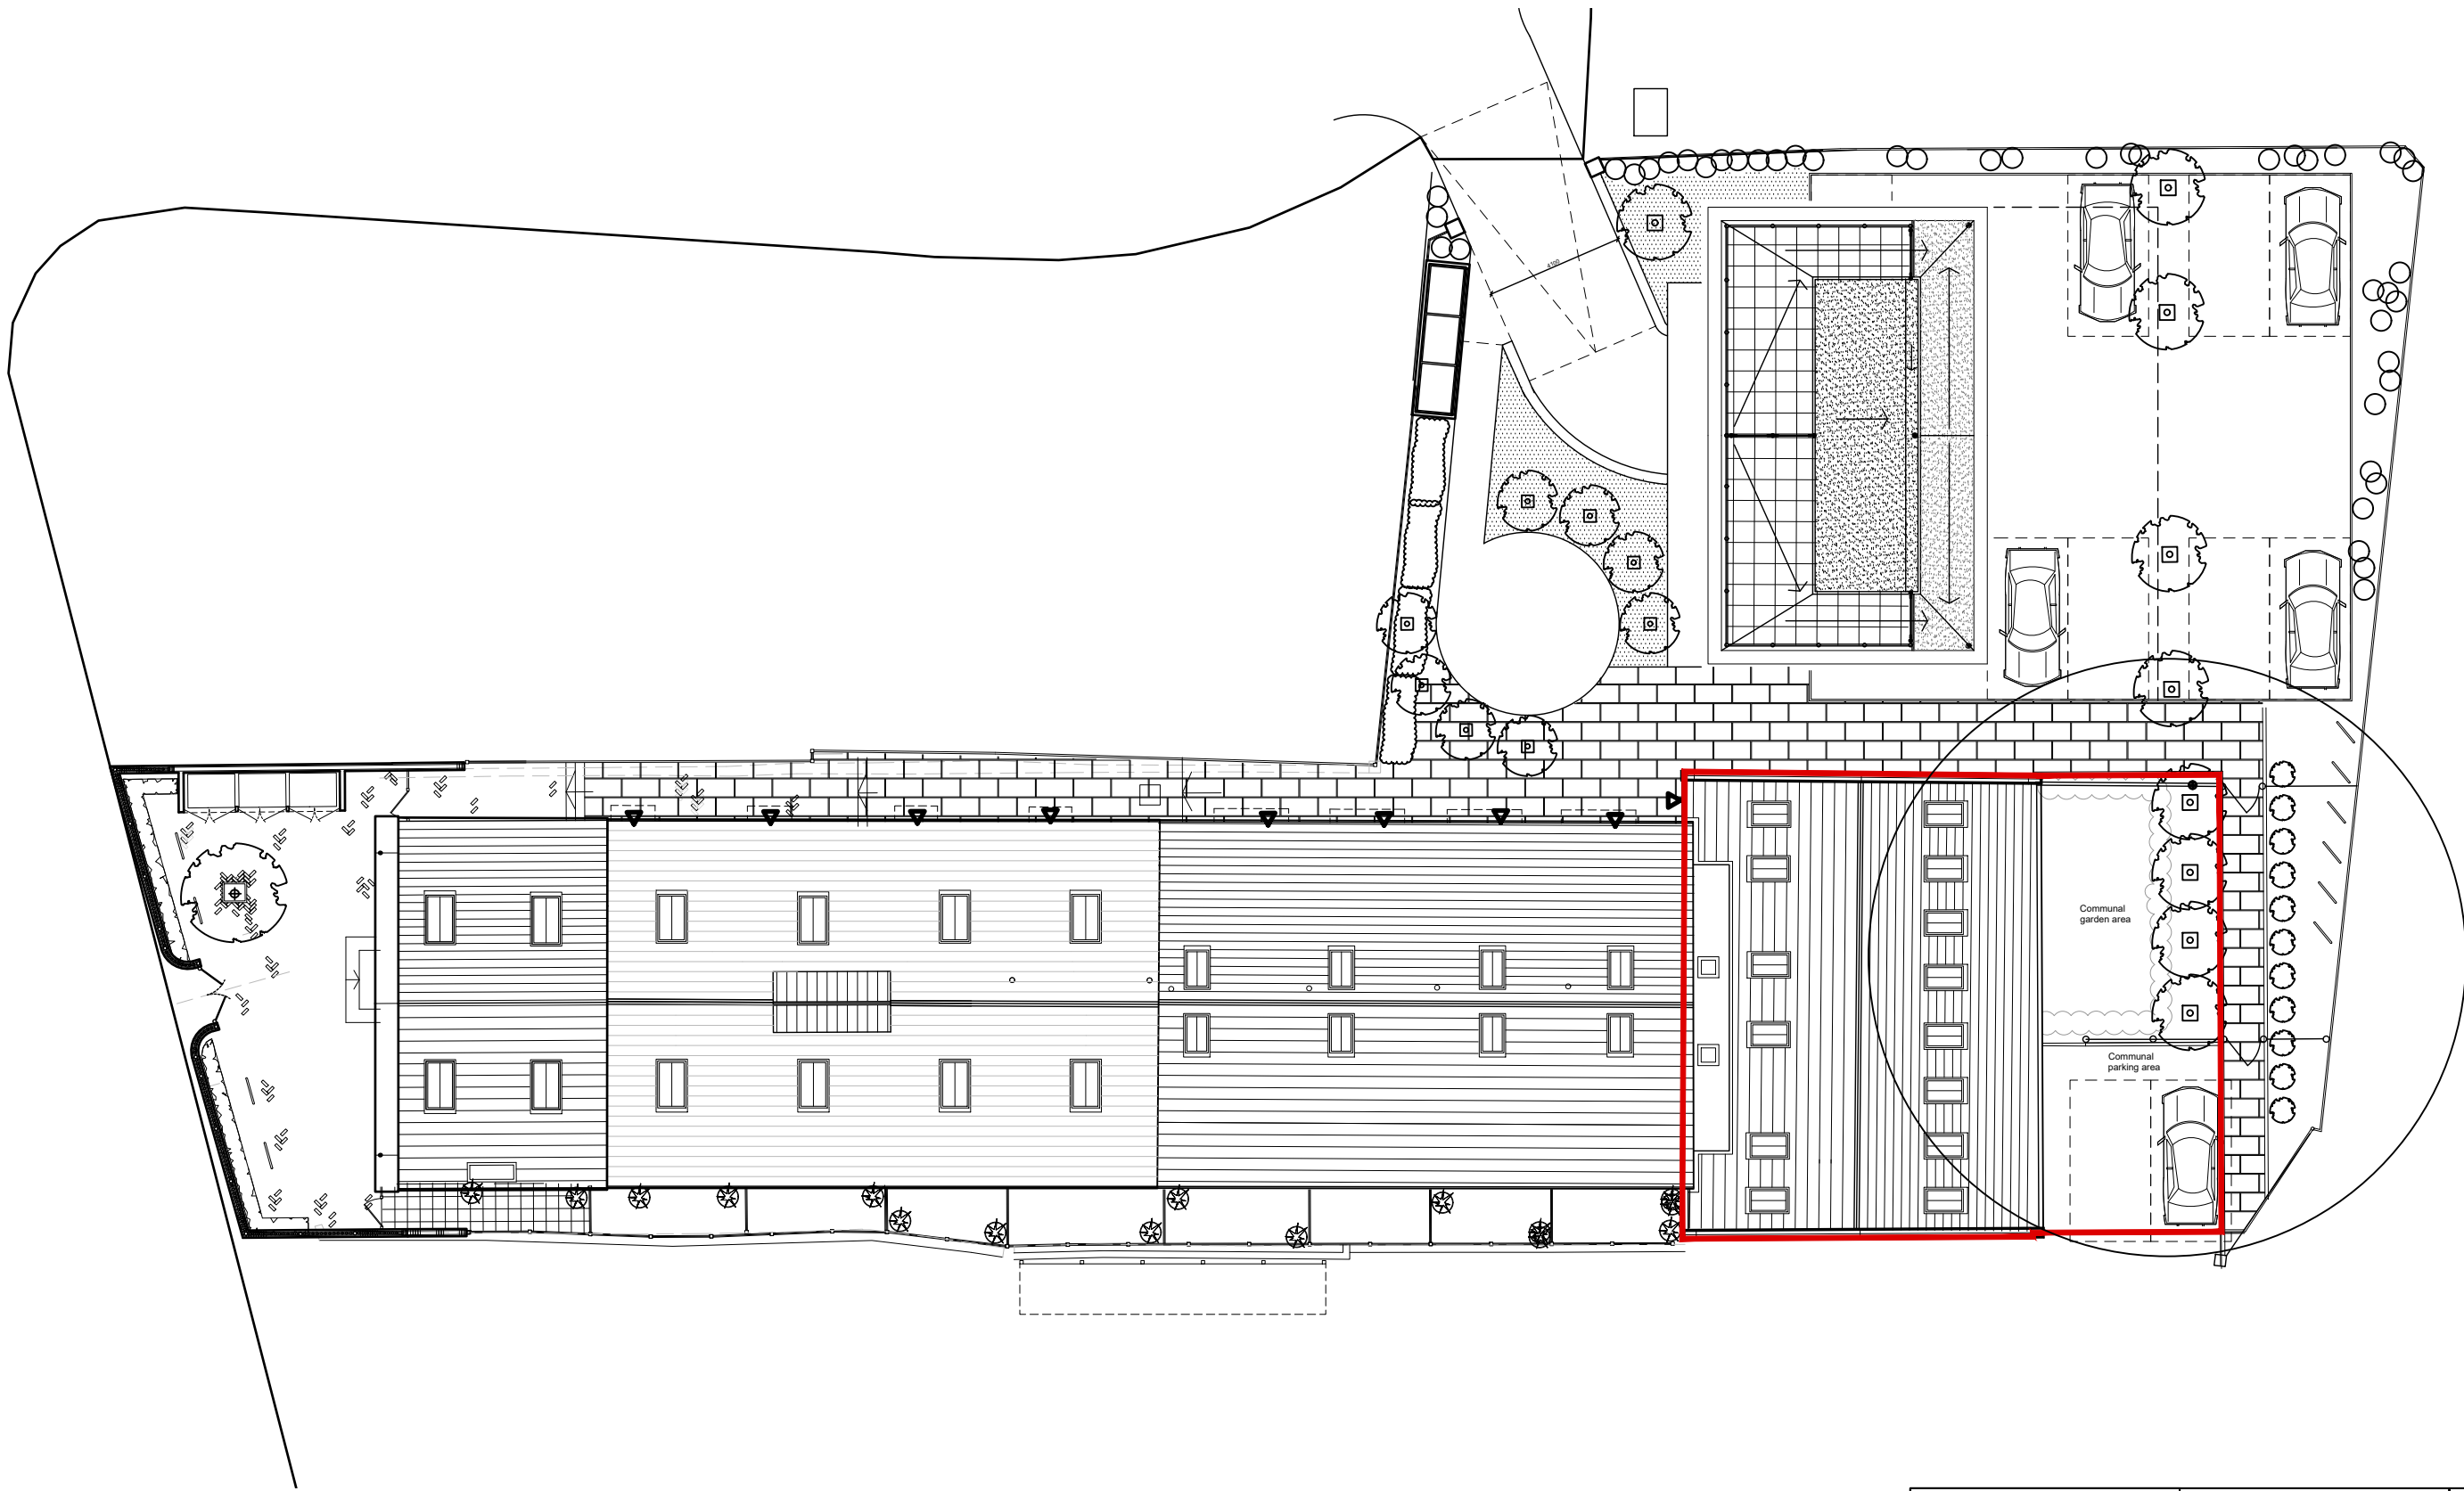



Collaborating with:
Alexander James Contracts
Old British School

Job: 034	Drawing: 02-01	Revision: -
-------------	-------------------	----------------

Project:
Old British School
Reading, RG1 2BL

Drawing Name:
Existing Block Plan

Date: 08.2020	Status: planning
Drawn By: JB	Checked By: EGM



Colony Architects Ltd.
The Wine Store, Brewery Court,
Theale, Reading, RG7 5AJ
+44 (0)118 380 0328
hello@colonyarchitects.com
colonyarchitects.com