

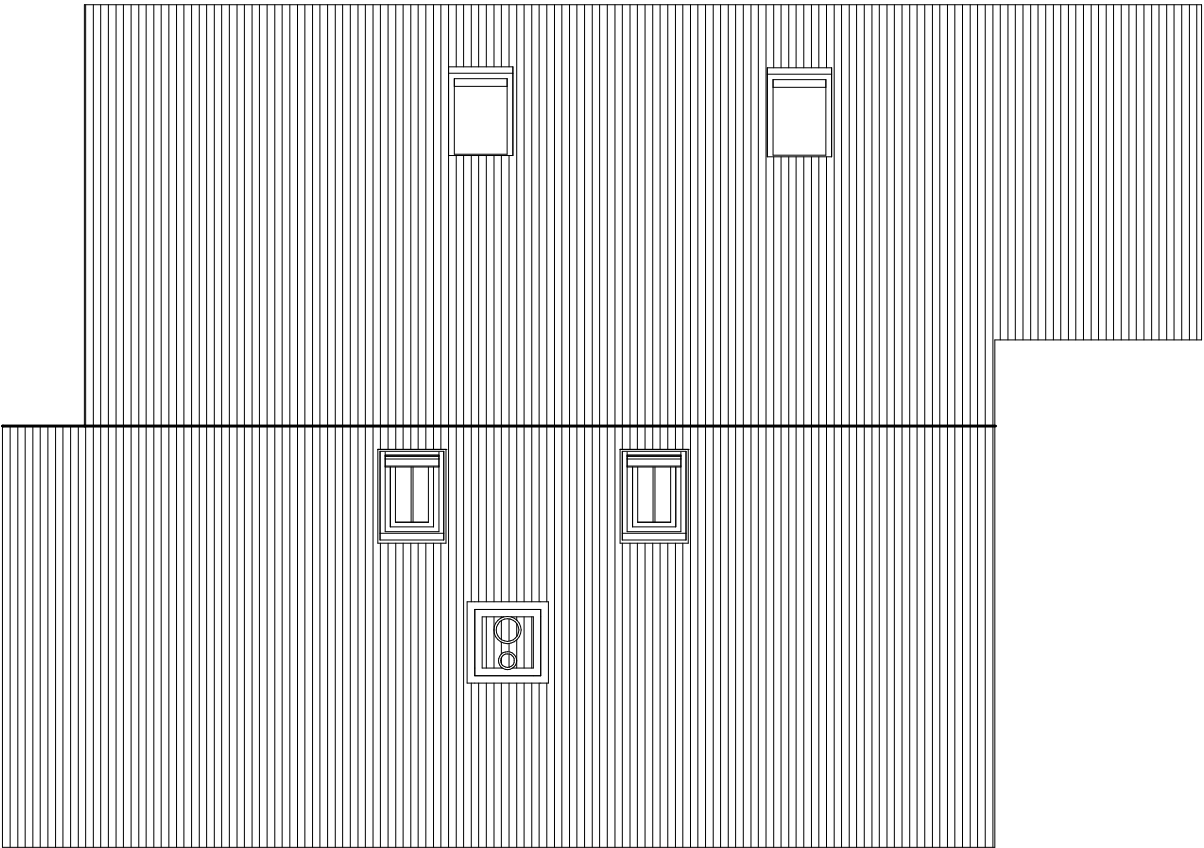


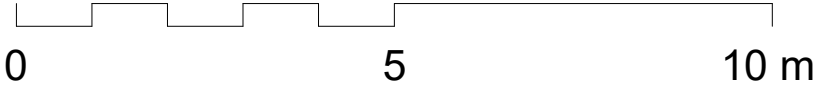

Existing Roof Plan
1 : 100

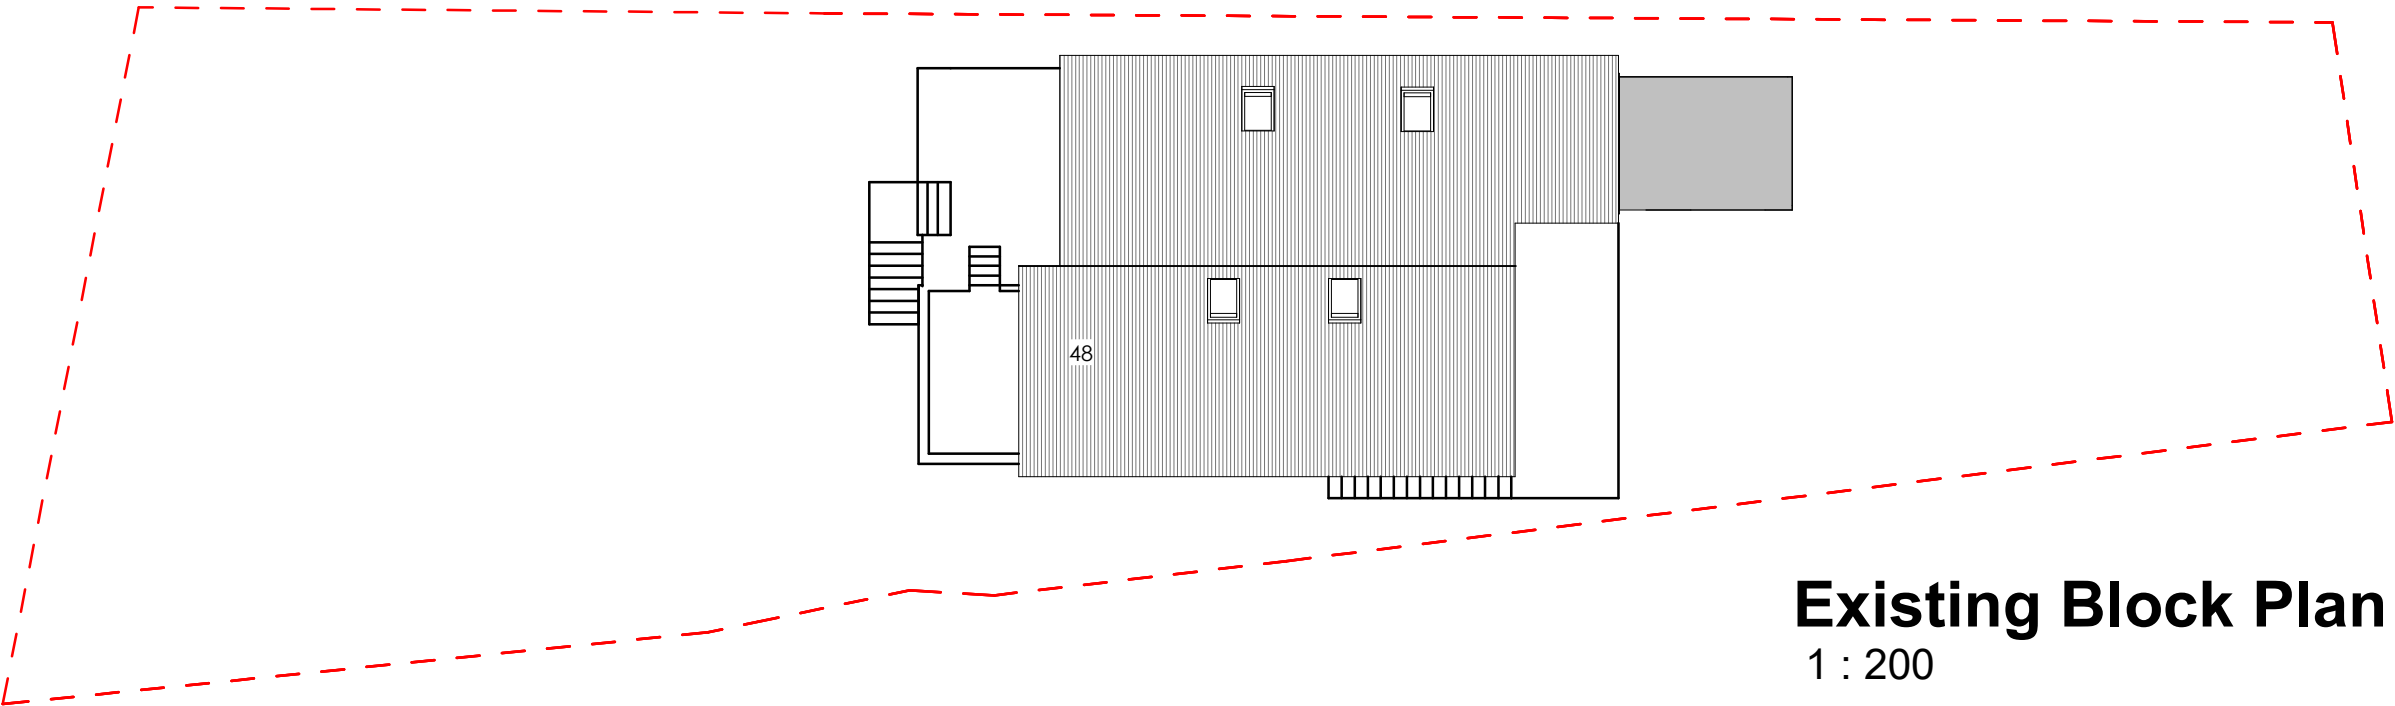

Existing Block Plan
1 : 200

No.	Revision Description	Date

PROJECT	48 New Ln Hill, RG30 4JP
CLIENT	Mrs. Amida Sama

SHEET	Existing Roof and Block Plan
DRAWING REF:	PL-04

REV	Project number	1711-ANR
	Scale (@ A3)	As
	Date	13/04/2020