




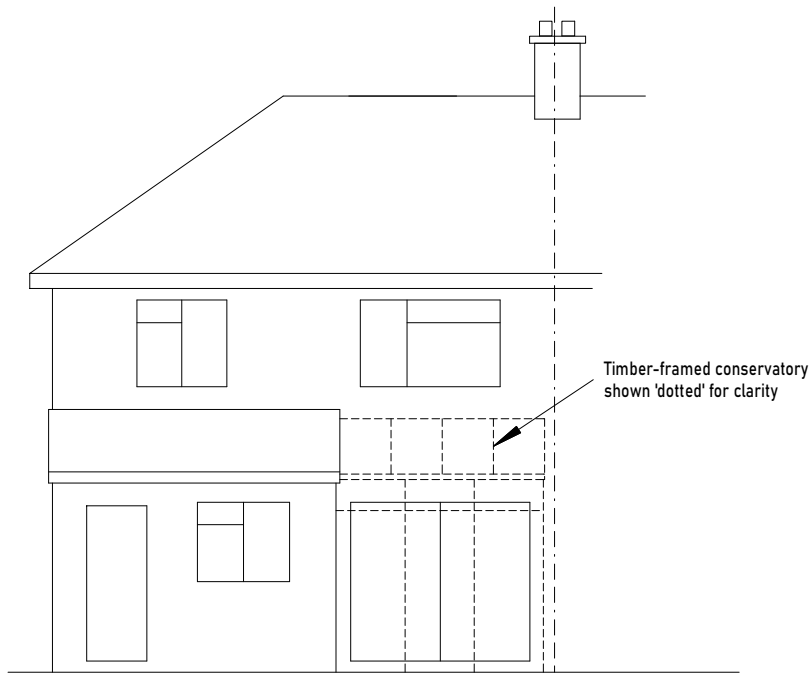


REAR

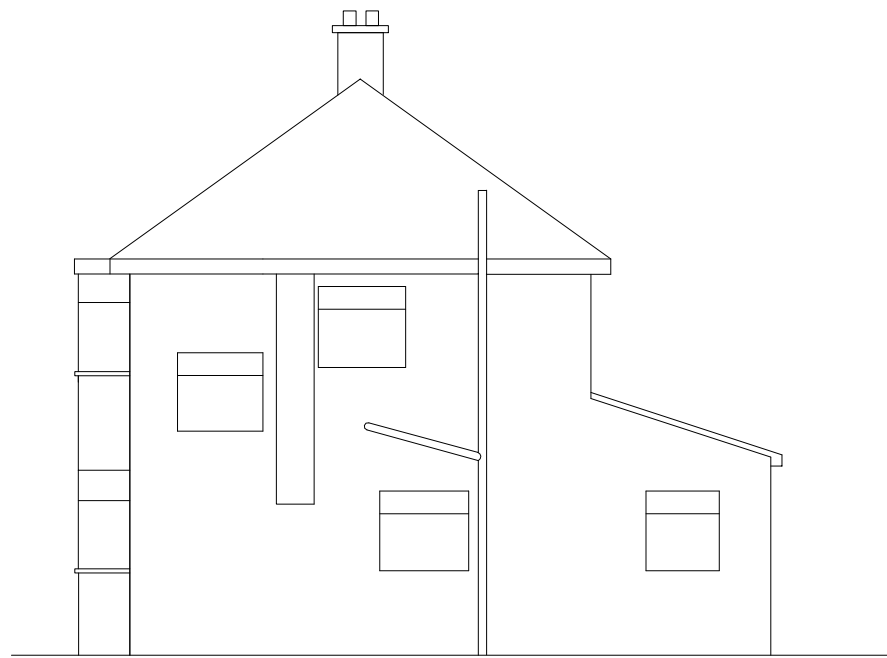


SIDE

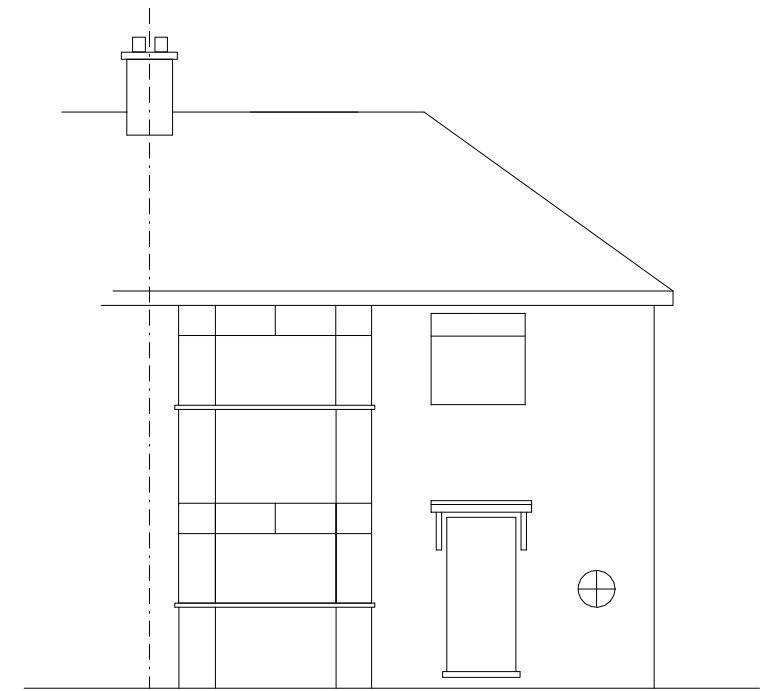


FRONT

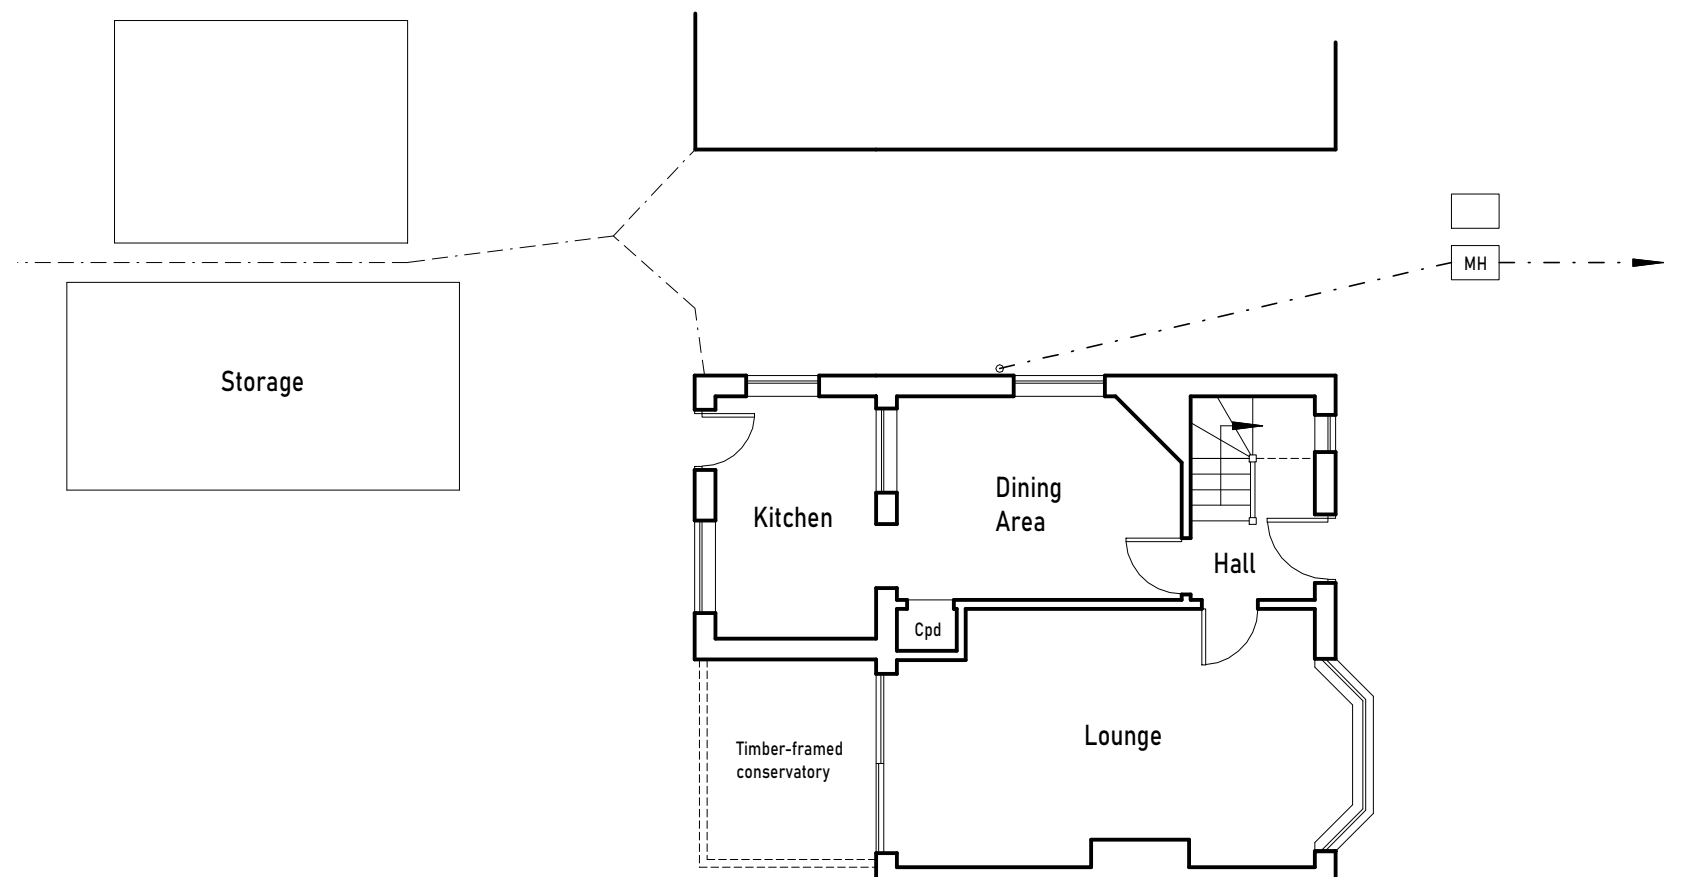

GROUND FLOOR PLAN

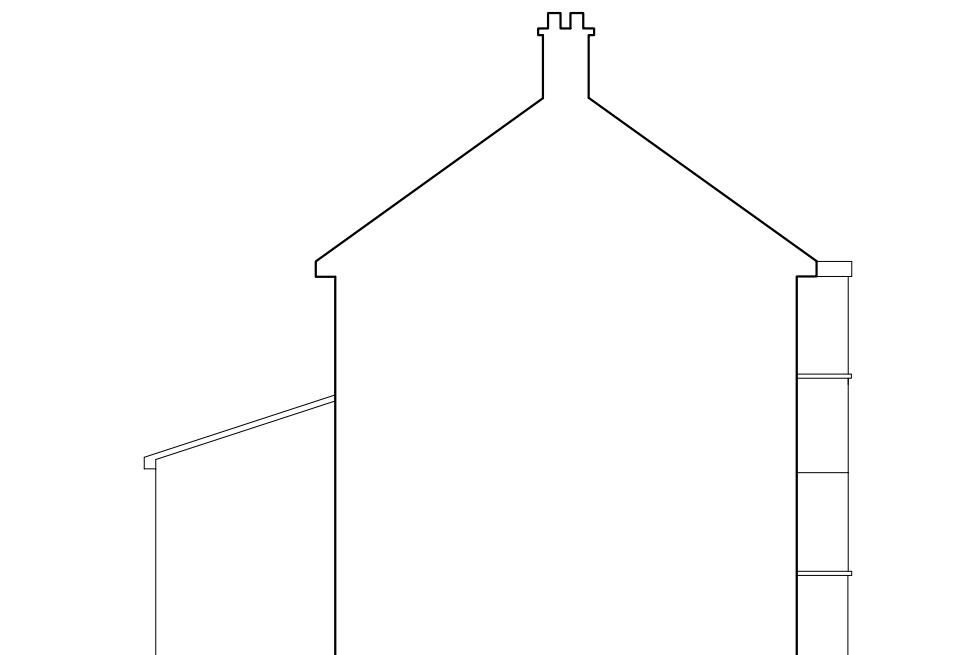

SIDE

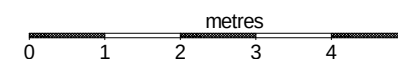

	STEPHEN BIDDLE BSc CEng FICE		
	Email: stephen@sbiddle.co.uk Mob: 07864 122 313 Web: www.sbiddle.co.uk		
	Title:	EXISTING PLAN & ELEVATIONS	Scale: (A3) 1:100
Drwg No:	HIBBS-0720-03		Rev: