




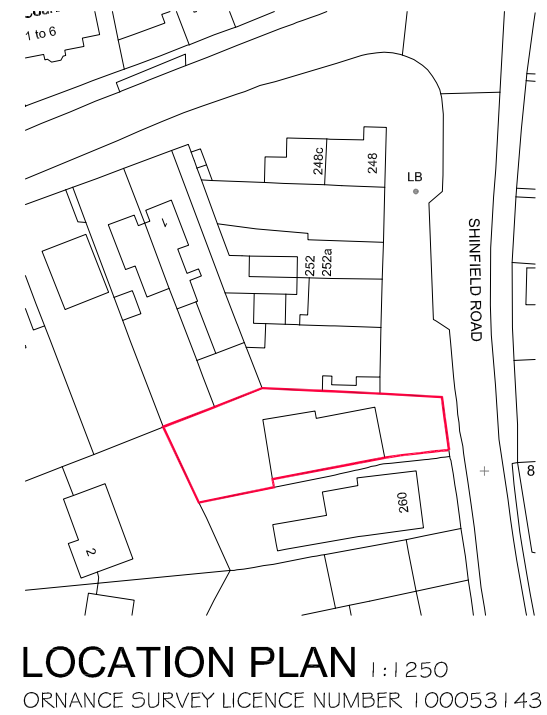


A	31-10-20	SCHEME AMENDED
REV:	DATE:	DESCRIPTION:
OTHER THAN FOR THE PURPOSE OF PLANNING, DO NOT SCALE THESE DRAWINGS. USE WRITTEN DIMENSIONS ONLY. ALL DIMENSIONS TO BE CHECKED ON SITE PRIOR TO COMMENCEMENT OF WORK.		

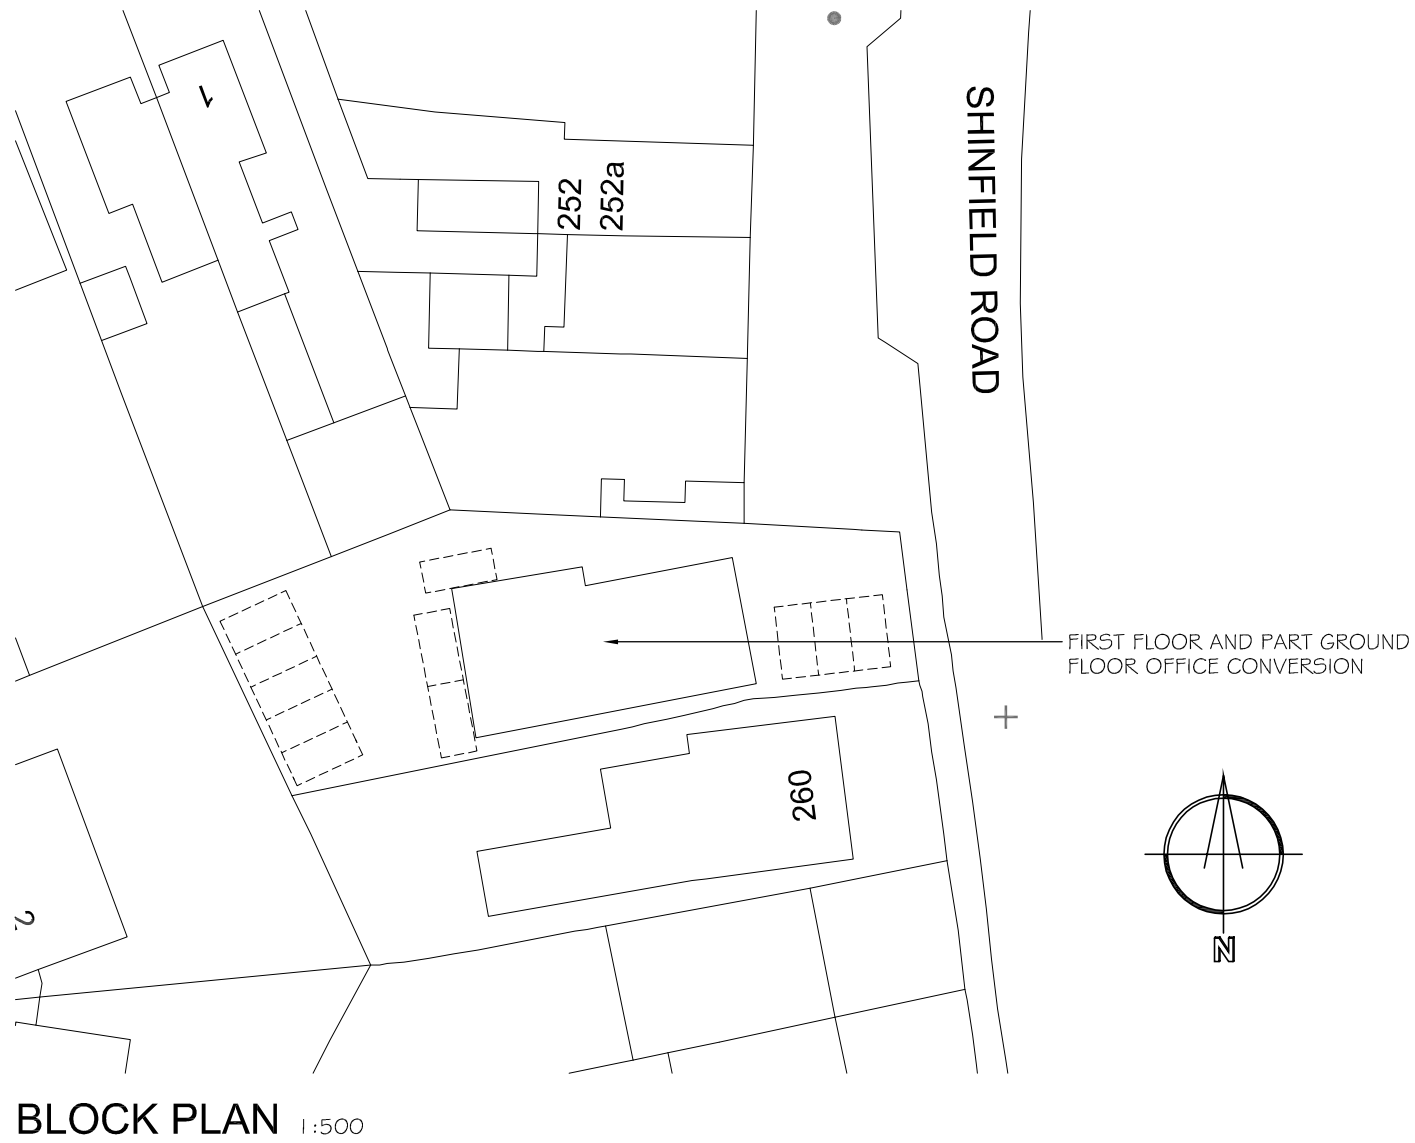

LOCATION & BLOCK PLAN

258 SHINFIELD ROAD
READING
RG2 8EY

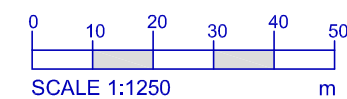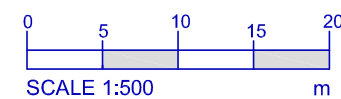

DATE:	JUNE 20	SCALE @ A3:	1:100
DRAWING NO.	378.05	REVISION	A