


STATUTORY STATUS	
LISTED	NO
CONSERVATION	YES

NOTE
This drawing has been prepared from historical information that cannot be guaranteed accurate. Responsibility is not accepted for errors made by others in scaling from this drawing. All construction information should be taken from figured dimensions only. All dimensions should be checked on site prior to the manufacture of any components.

HATCHING	
	New Partition wall
	Existing Partition wall
	New Partition wall
	New Partition wall
	Structural wall
	Area not in scope

DATE : REV DRAWN CHECKED NOTES

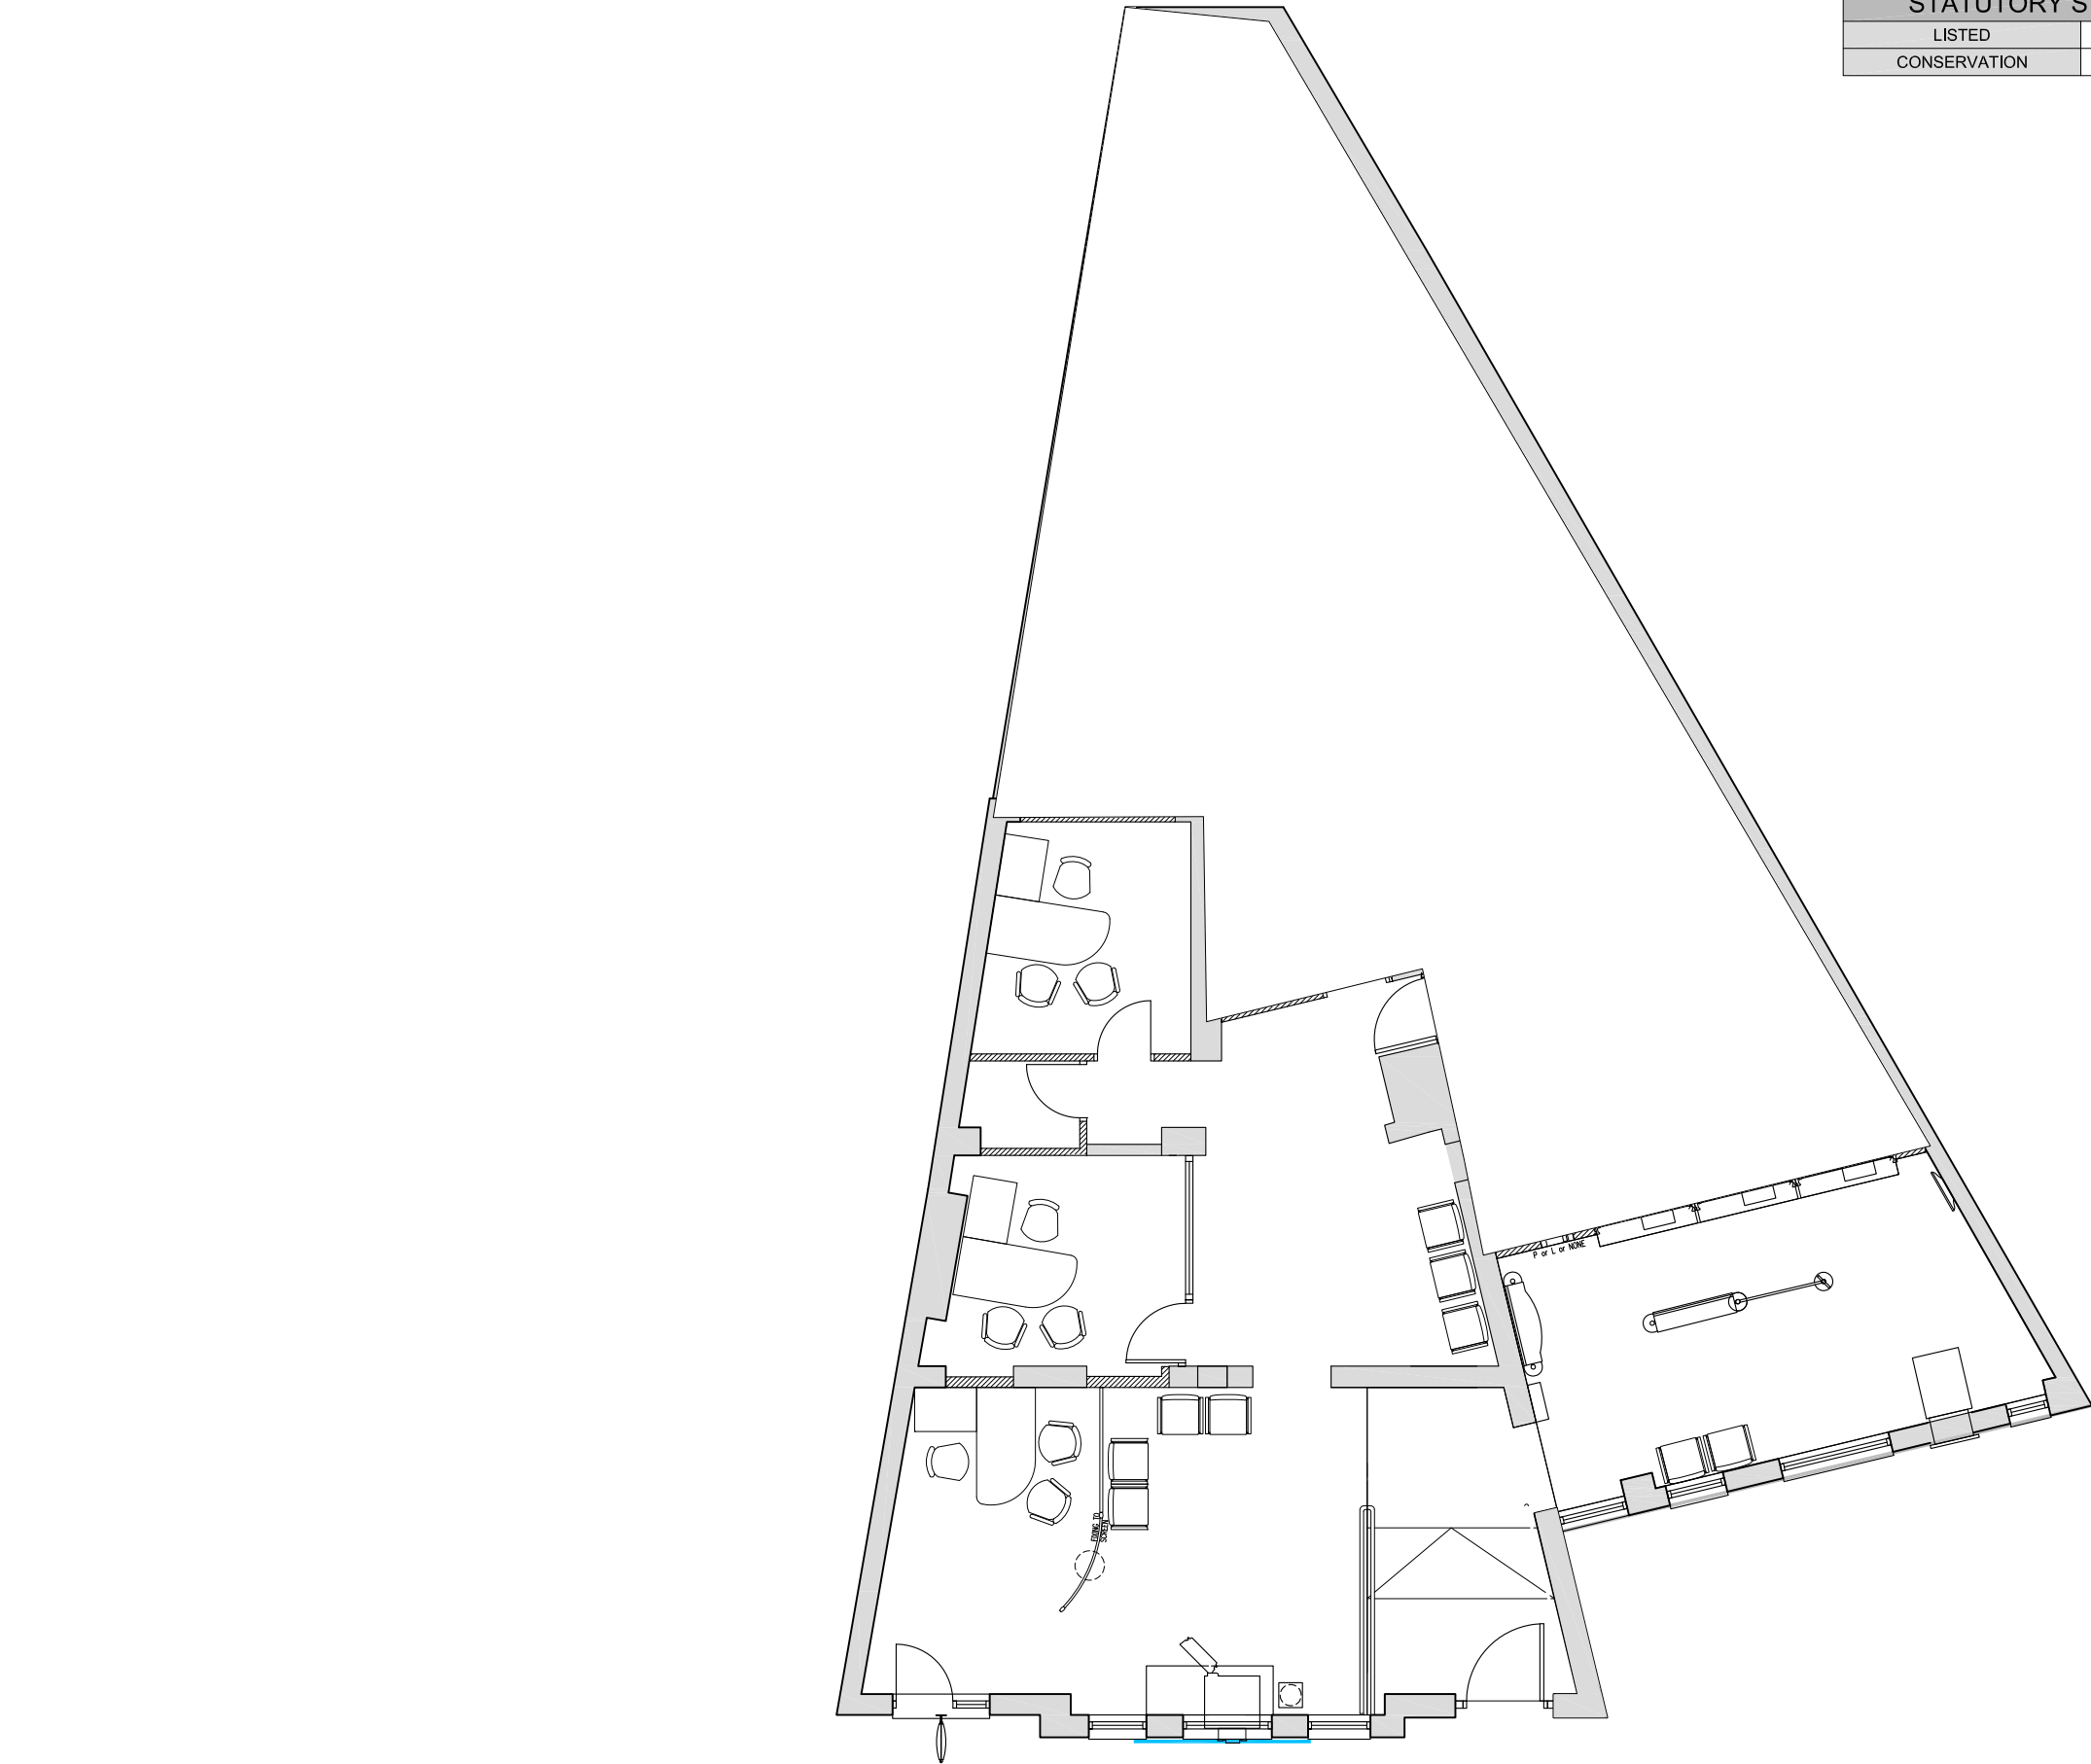

ISG
Boleyn House,
St Augustines
Business Park,
Whitstable,
Kent CT5 2QJ

Project
CAVERSHAM

2/4 CHURCH ROAD
CAVERSHAM, READING
RG4 7AE
PIM No.



Drawing Title
**GROUND FLOOR LAYOUT
AS EXISTING
CLOSURE 2020**

Branch Sort Code	Branch ID	Supplier Project No BY105981	
Scale 1:100@A3	Drawn JNA	Checked PC	Date 20/04/2020
Drg.No BY105981_202			Revision -
Architectural Practice: ISG Design Hub			

PLANNING