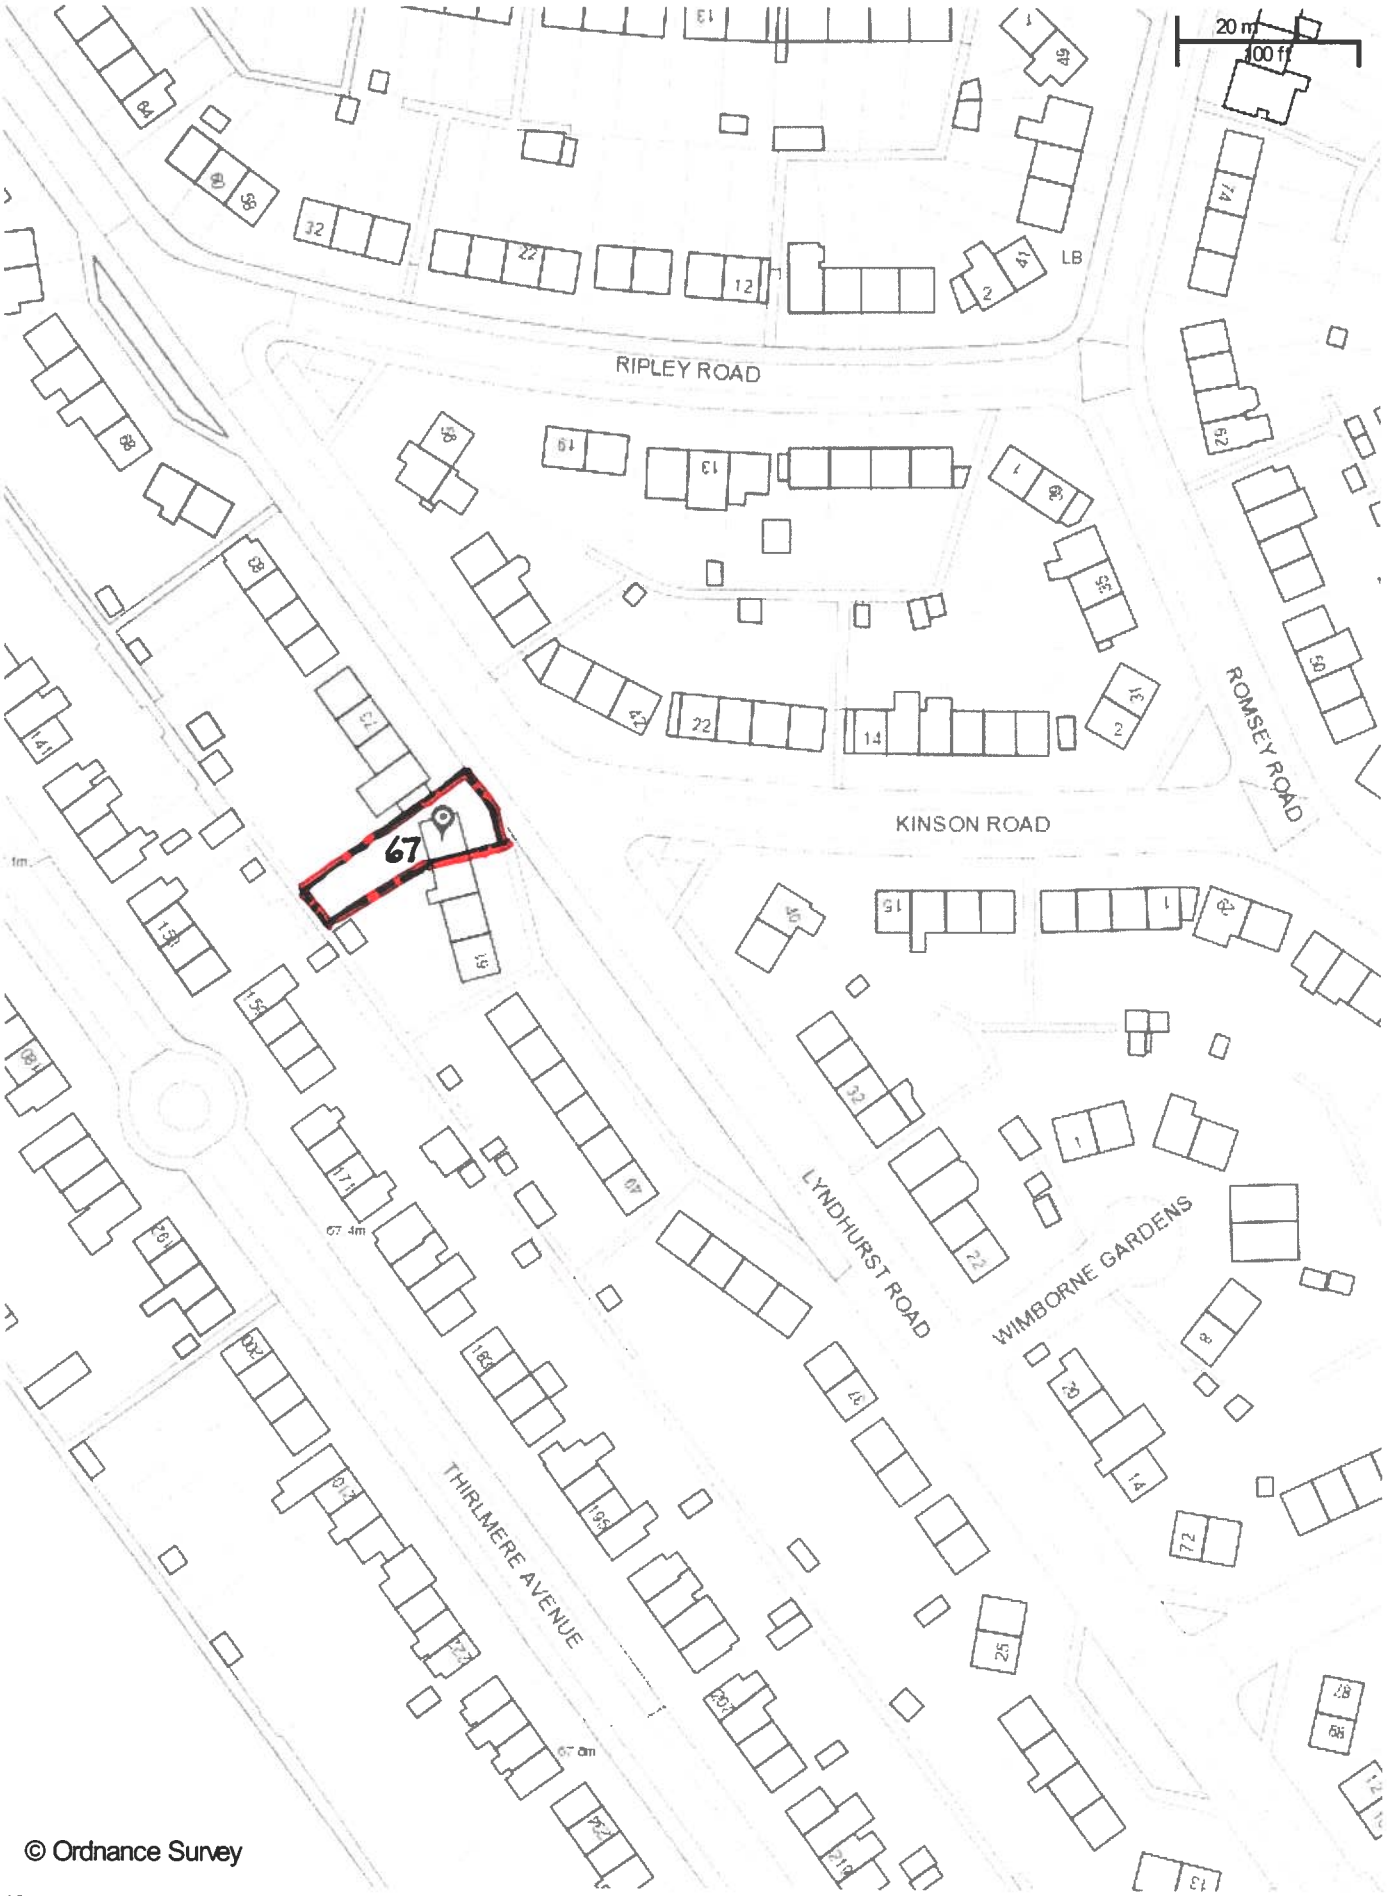

© Ordnance Survey

iShare printing
Scale: 1:1250
Printed on: 19/11/2019 at 12:16 PM

LOCATION PLAN DRG No LYN-P5 MAY 2020

Reading Borough Council
Working better with you

© Crown copyright and database rights 2019 Ordnance Survey 100019672