




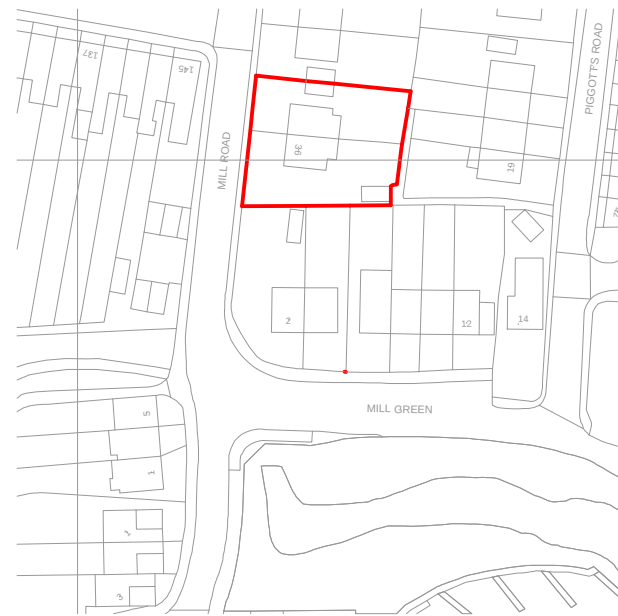

LOCATION PLAN
SCALE 1:1250

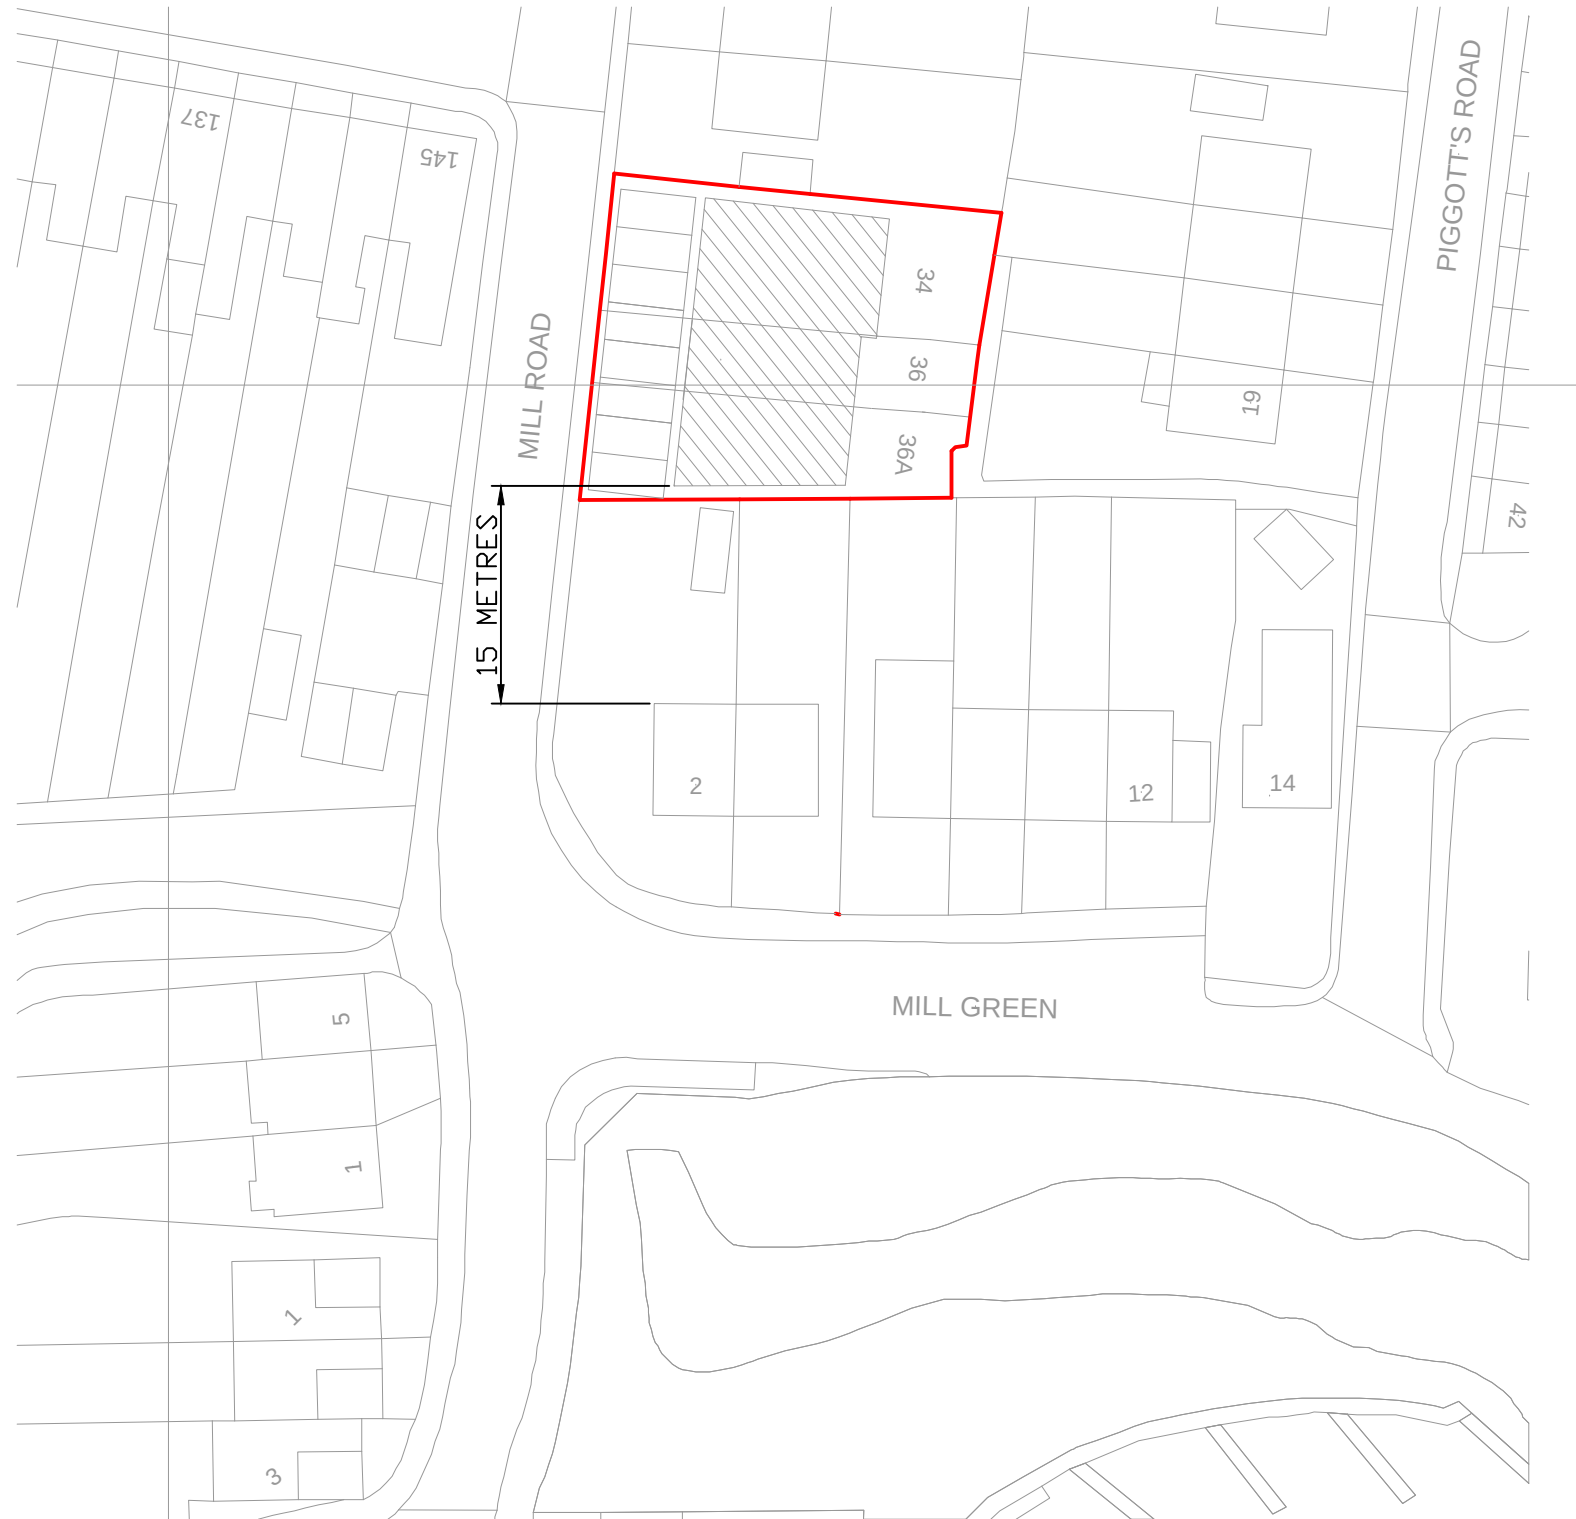

BLOCK PLAN
SCALE 1:500

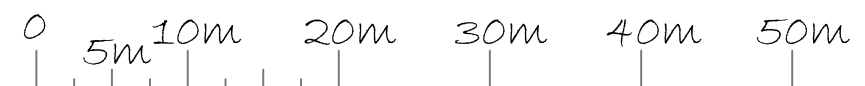

PROJECT: 34, 36 & 36A MILL ROAD CAVERSHAM RG4 8DP	DRAWING TITLE BLOCK AND LOCATION PLANS	CREATIVE DESIGN AND STRUCTURE	NEWTOWN HOUSE NEWTOWN ROAD HENLEY-ON-THAMES RG9 1HG Tel. 01491 411922	DRAWN/EB	SCALE: AS STATED	DRAWING NO.	REV.		
								39219-01	A
								DATE: JAN 2020	