


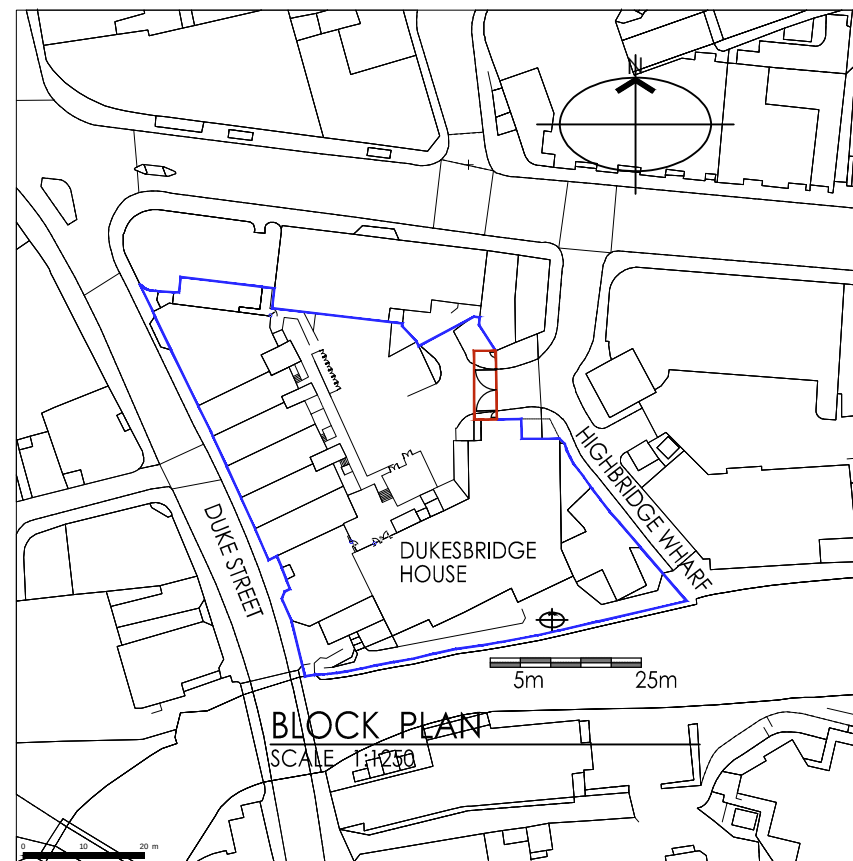

Rev: D / 16.04.2020 / General Revisions



6 Wrotham Business Park
Barnet, Herts
EN5 4SZ

t: 0208 275 1080
e: enquiries@planningconsent.com
w: www.planningconsent.com

Drawing Title:
Block Plan

Scale: 1:1250@A3

Drwn: srt

Project:
Planning Application
Proposed new gates

Date: March 2020

Location:
Dukesbridge House,
Reading, RG1 4SA

Drawing No:

5016 PA 01 D

Copyright and design right held by Stuart Henley & Partners Ltd. No unauthorised reproduction permitted.