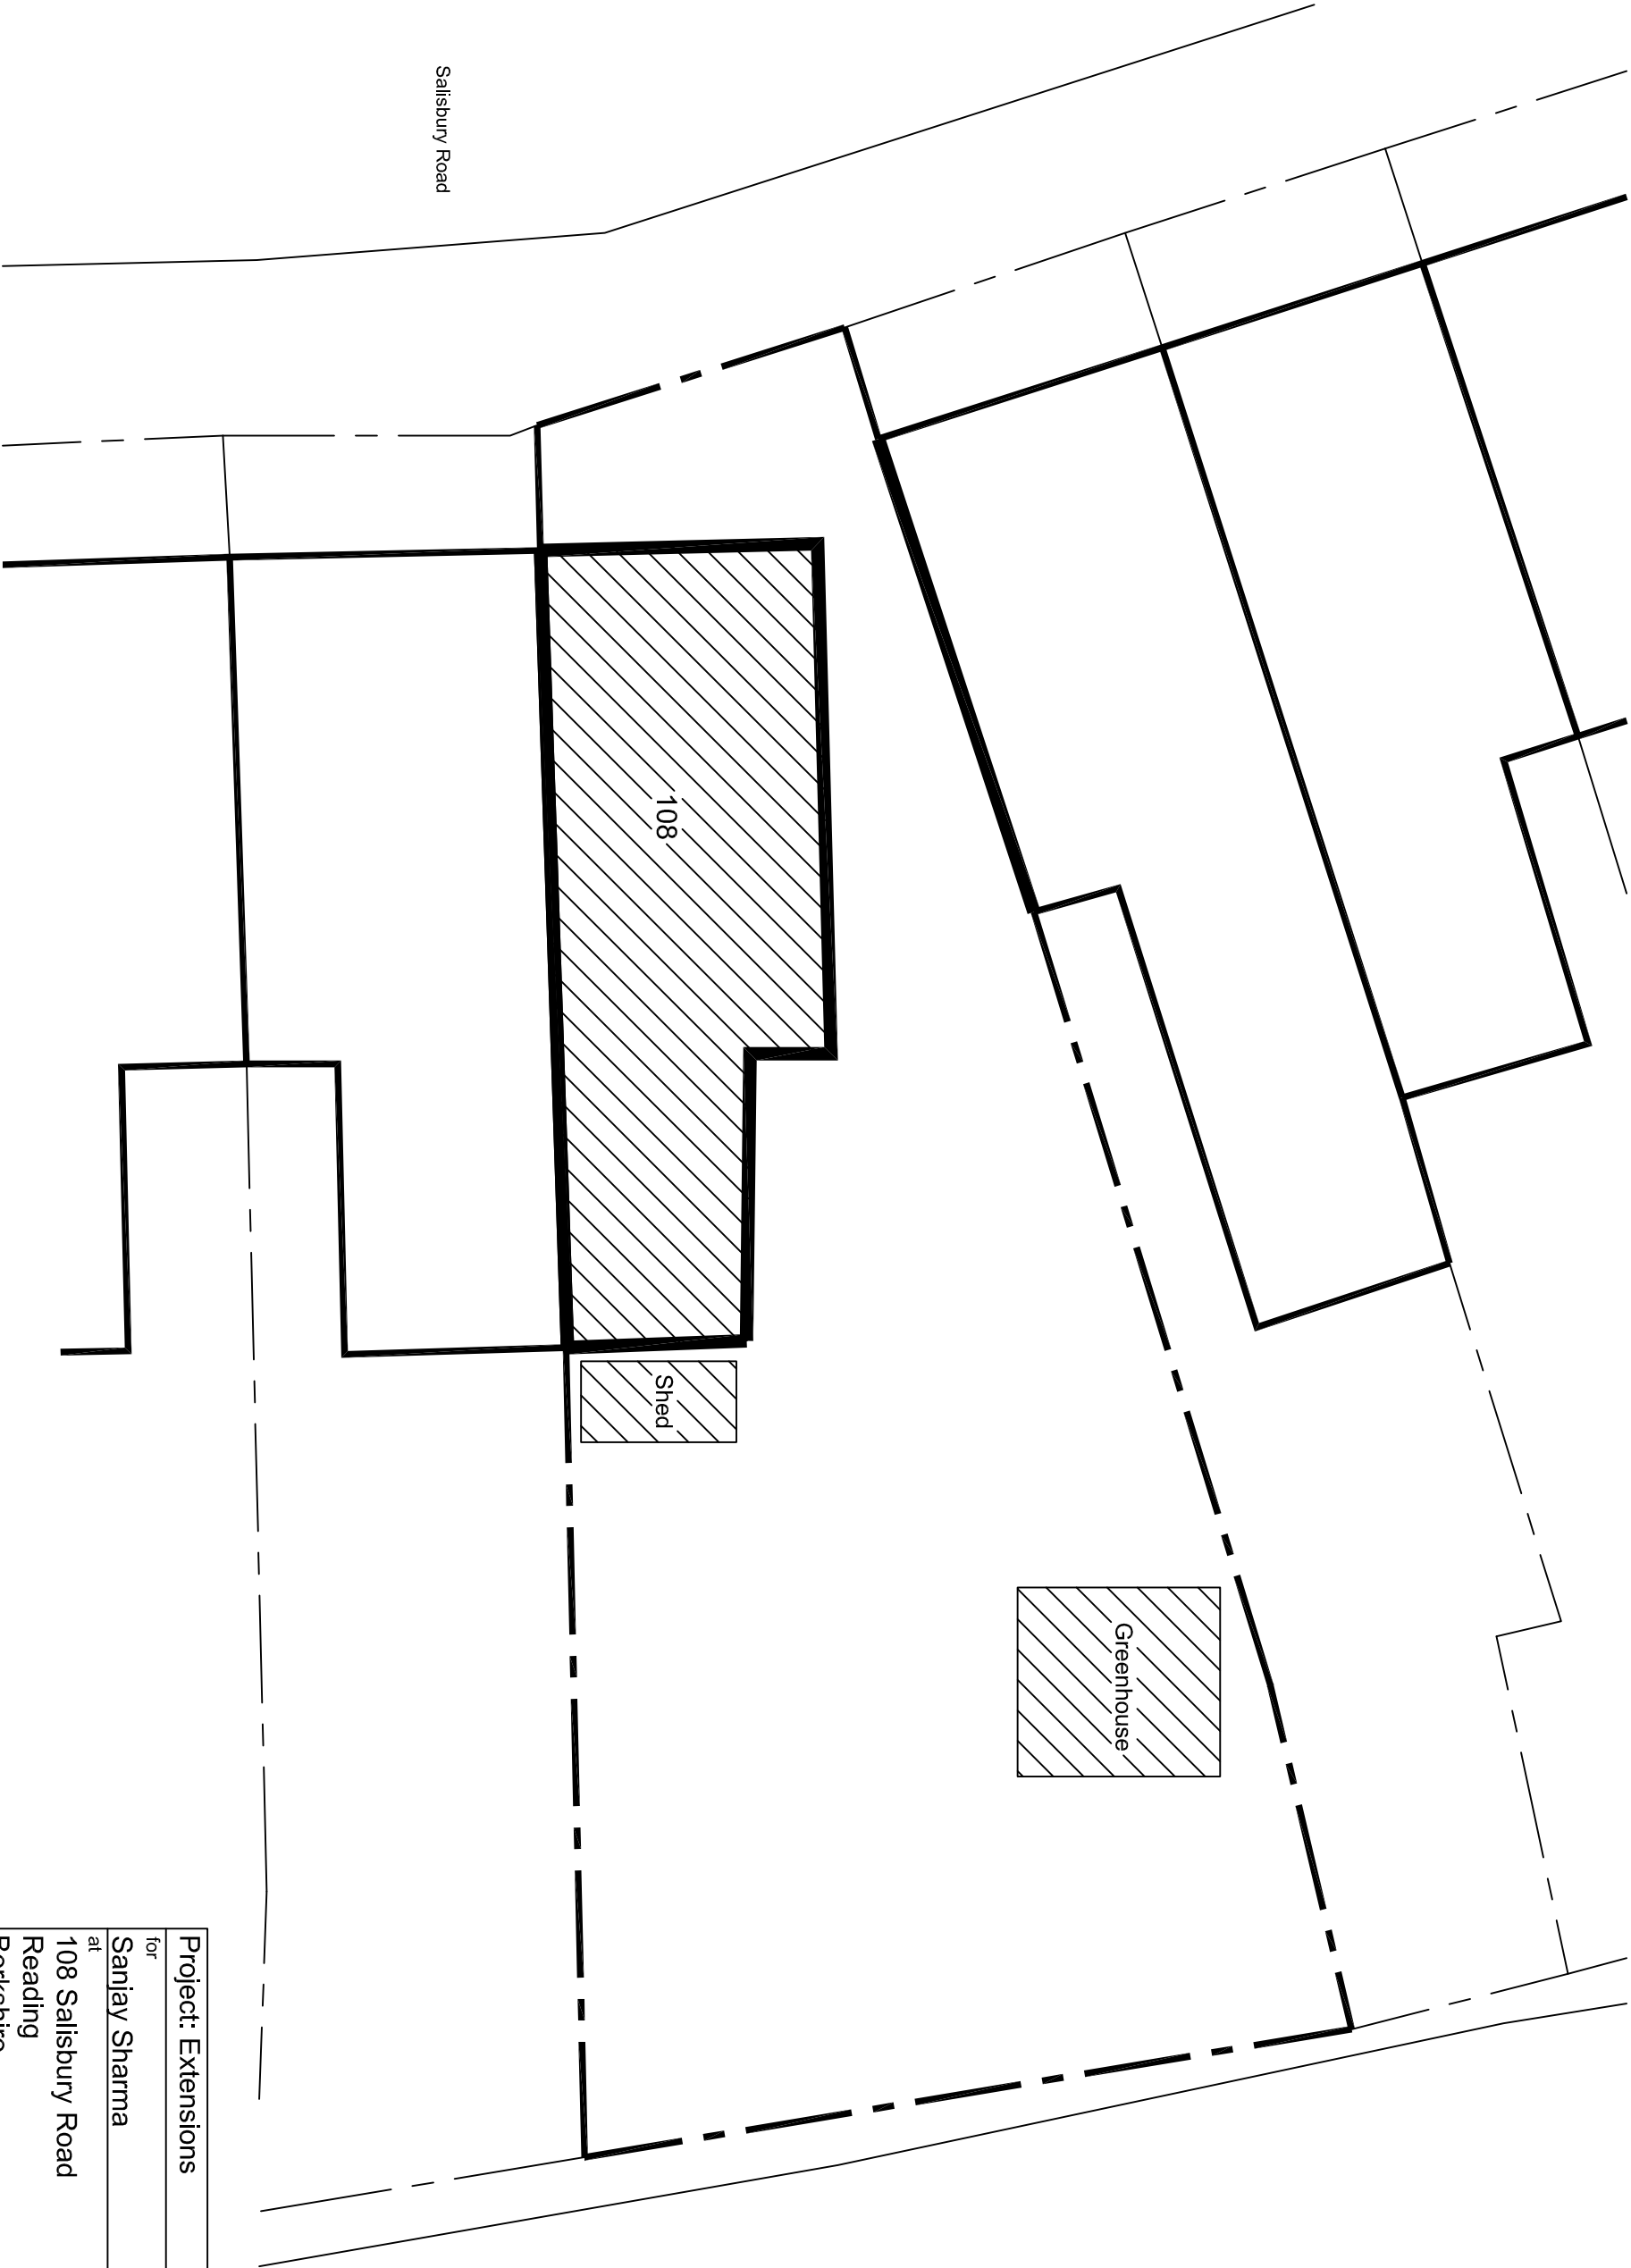


-	-	-
Rev.	Description	
Revisions		Date

Project: Extensions		
for	Sanjay Sharma	
at	108 Salisbury Road	
	Reading	
	Berkshire	
	RG30 1BN	
Dwg Ref: 911 [S] 001	Rev: -	Date: November 2019