




SCALE - 1 : 100.

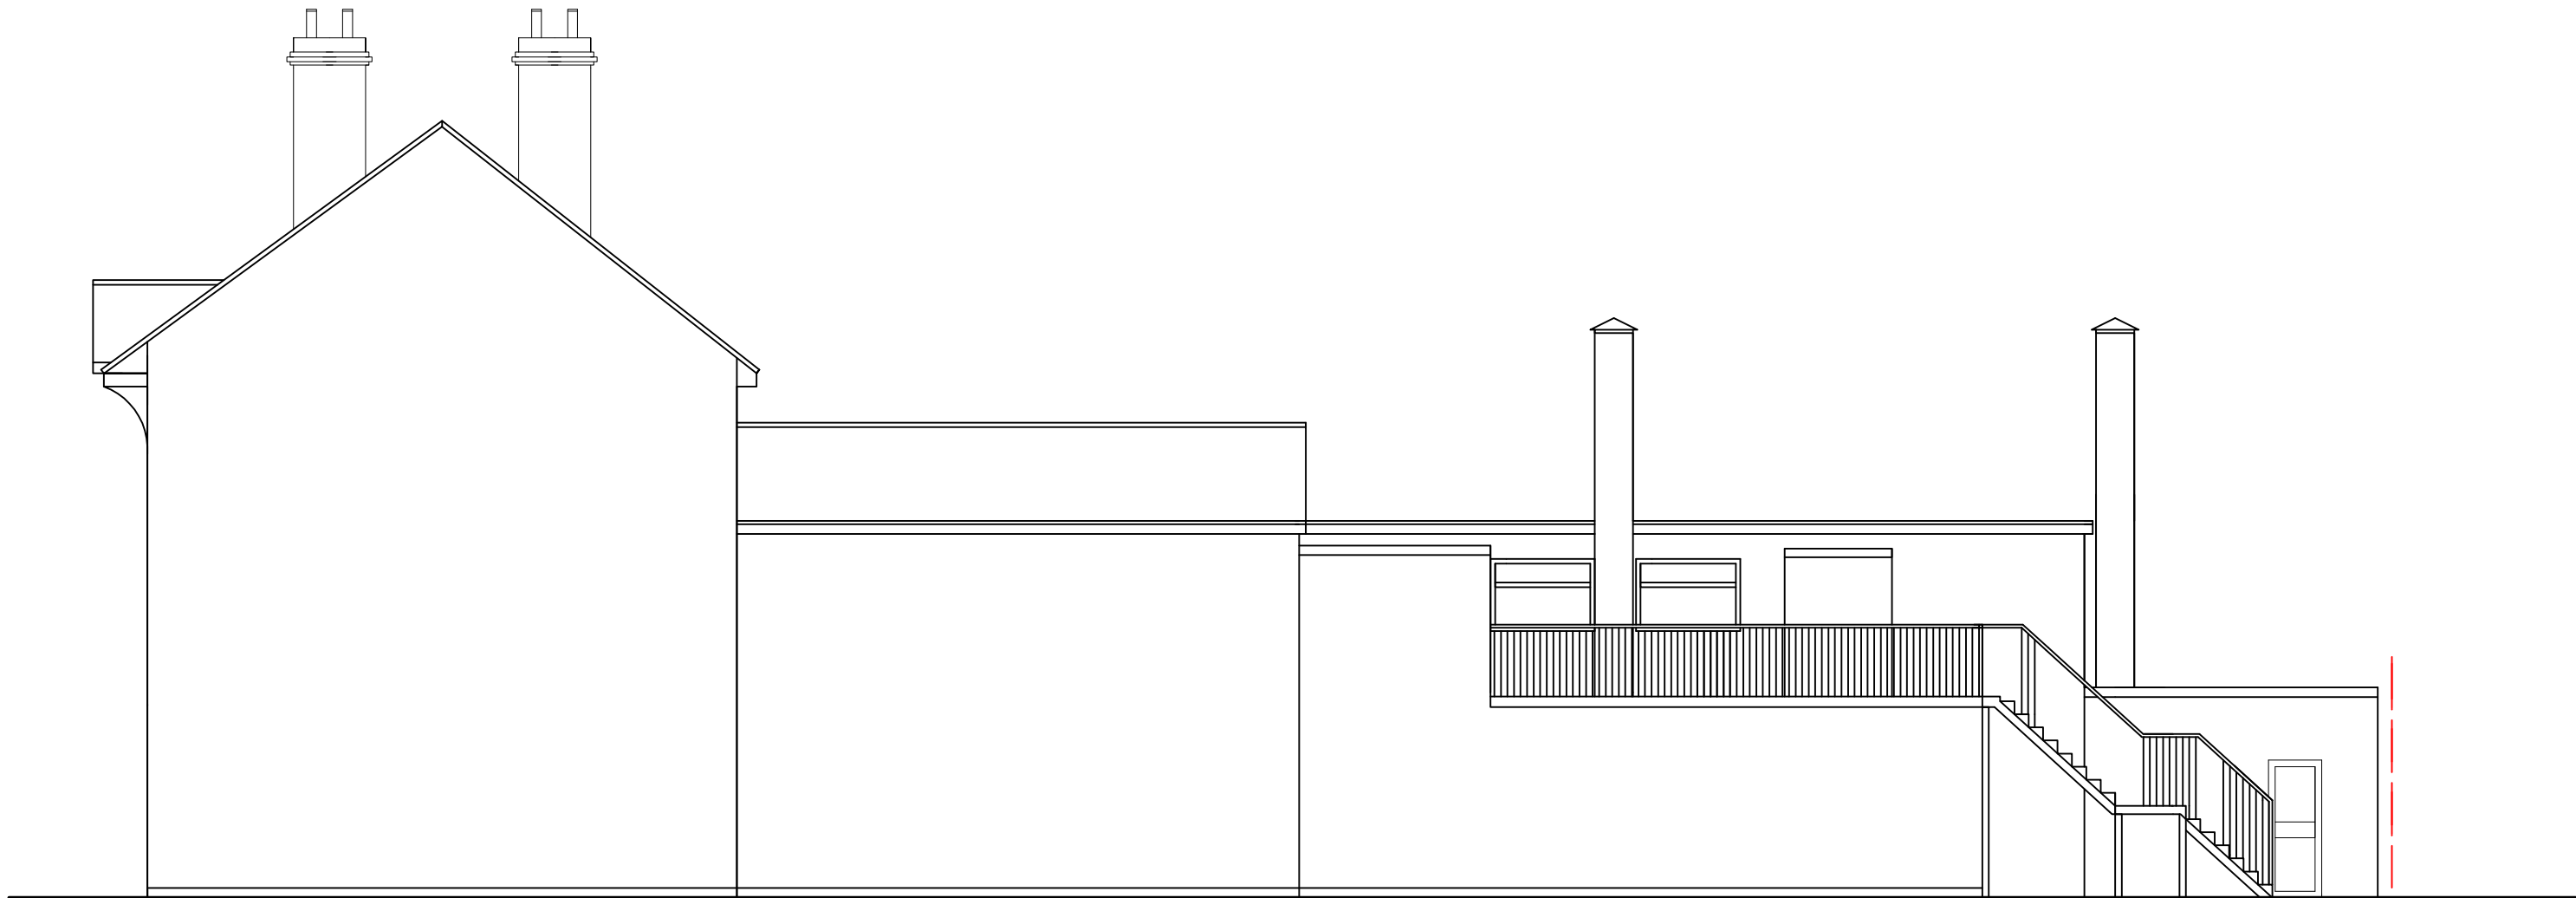

EXISTING SIDE ELEVATION 1