


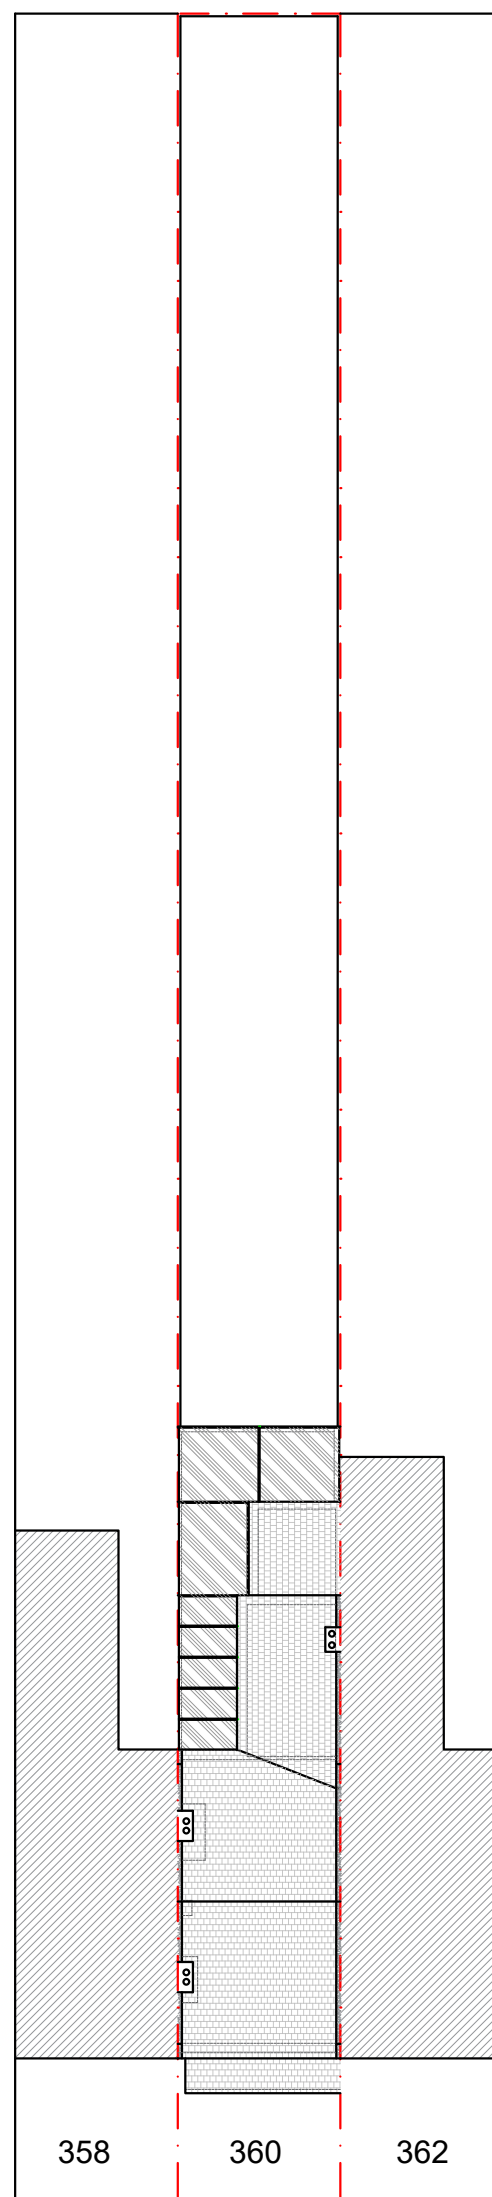

A horizontal number line is shown, starting at 0 and ending at 20 metres. The line is divided into 10 equal segments by 9 vertical tick marks. The first tick mark is labeled '0' and the last tick mark is labeled '20 metres'.

Existing Block Plan

Notes

- Notes
1. All materials to match existing unless otherwise noted.
 2. Do not scale for the construction purposes.
 3. The contractor must verify all dimension on site prior to commencement of works.
 4. This document is copyright of the originator and must be treated as confidential.

Project
360 Gosbrook Road
Caversham
RG4 8EG

Drawing title
Existing Block plan

Drawing no
03

Rev
-

Scale
1:200 @ A2

Date
Feb 2020

1 Right Plan
1rightplan@gmail.com
07955 449 285