




1 Location plan
500 scale 1:1250@A3



- Site boundary
- Adjacent land

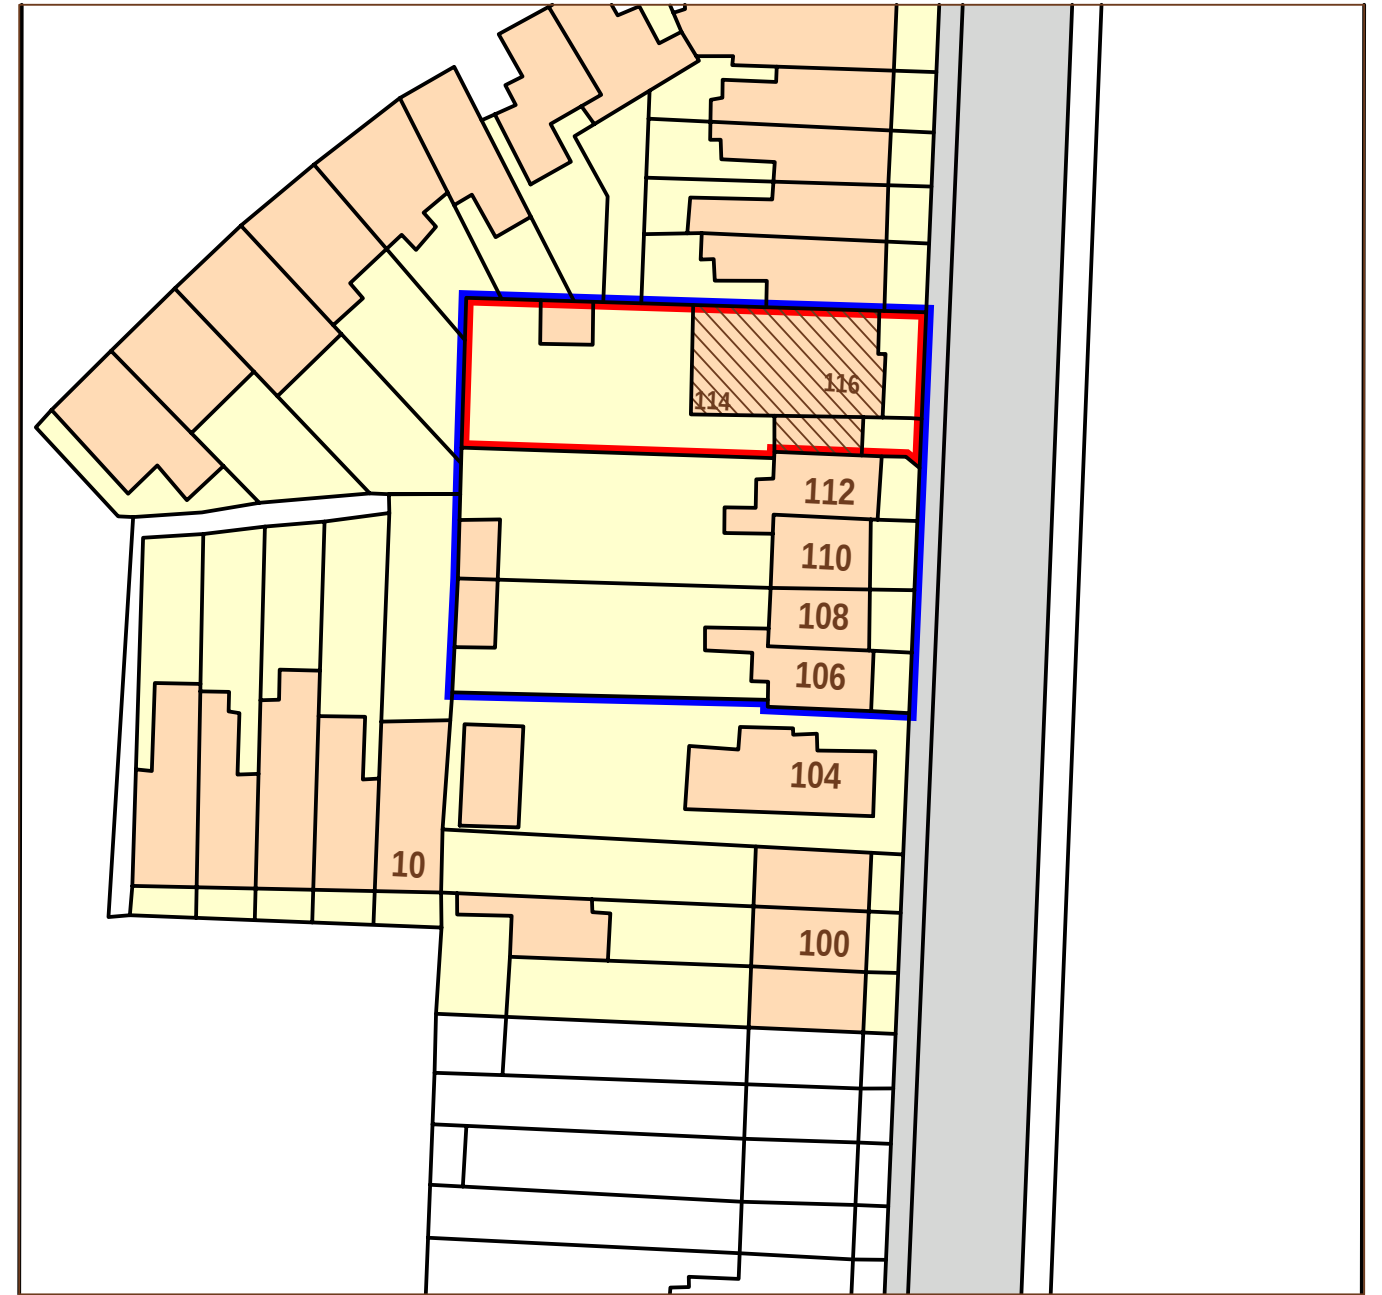

2 Location plan
500 scale 1:500@A3



Revision	Release date	Drawn/Checked	NOTES
A	02/10/2020	CB DM	First issue for planning

CLIENT: Prospect Development Ltd
GENERAL NOTES



Avalon Construction & Design
a: Black Mews, Richmond TW9 3GA
e: architecture@avalonbuild.co.uk
w: avalonbuild.co.uk
t: 020 7348 9058
m: 07891 174552

PROJECT: Westfield Rd
ADDRESS: 114-116 Westfield Rd - Reading RG4 8JH
DRAWING TITLE: Location plan
DRAWING NO: ACD 0518 116 20 500

PURPOSE OF ISSUE: PLANNING

SCALE: 1:1250

FORMAT: A3