


ST PETERS HILL

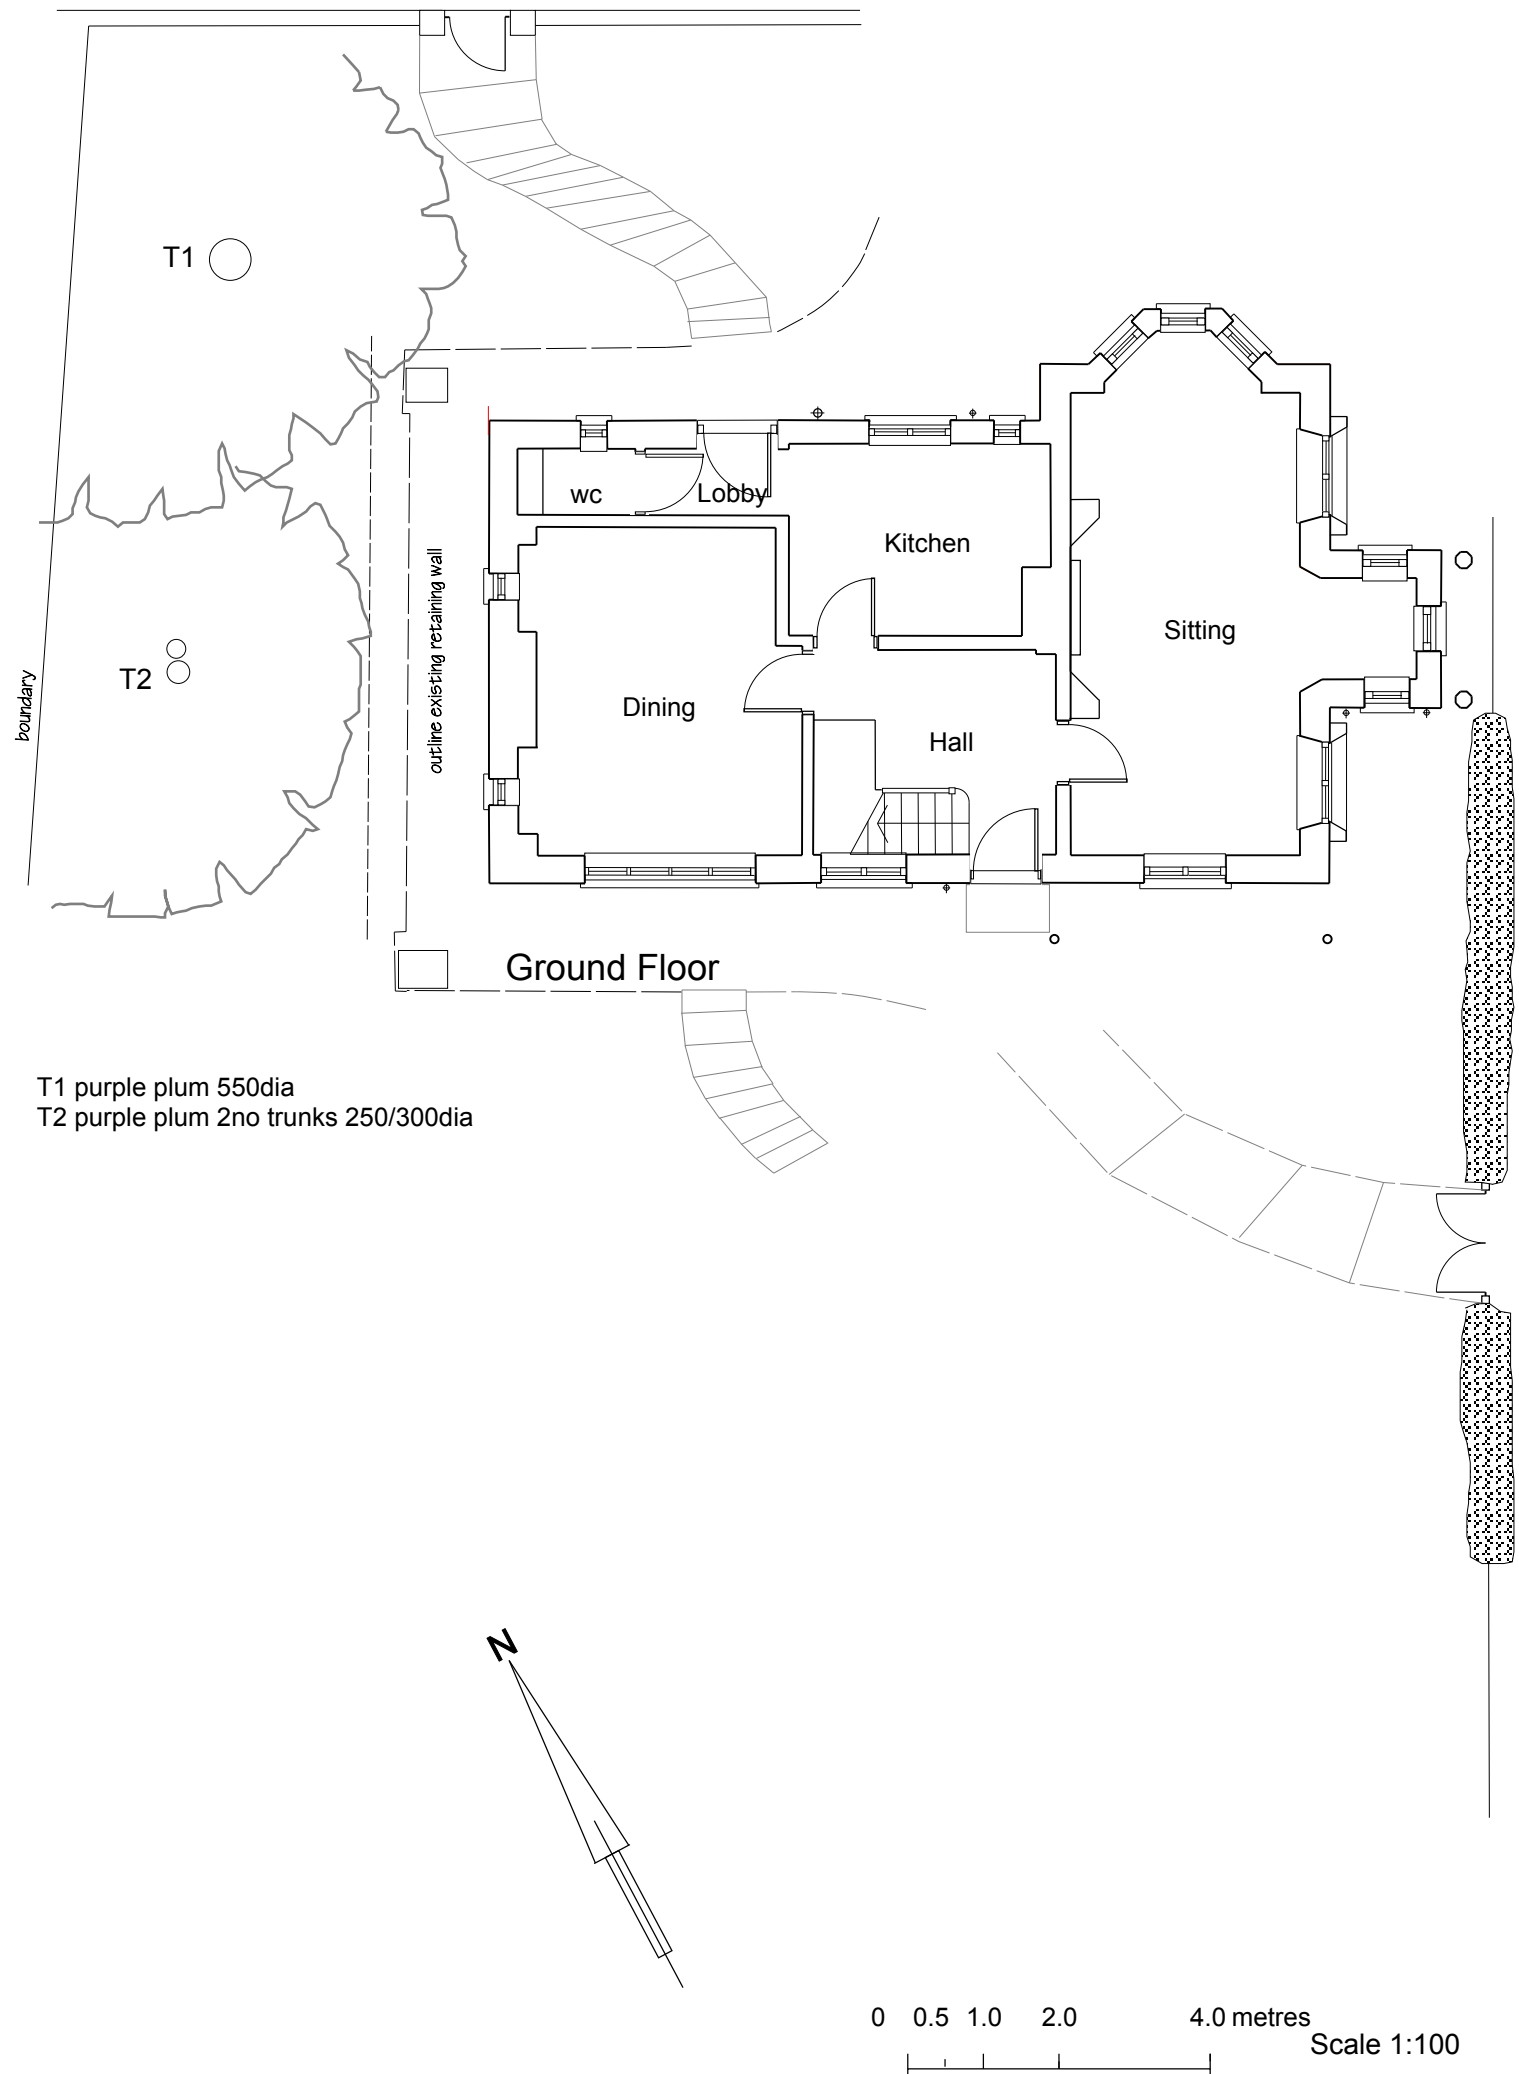

THE WARREN

PROJECT
Alterations & Extension
Warren Lodge, 1 St Peter's Hill, Reading

Adrian Aldred

5 Wantage Road
WALLINGFORD
OX10 0LR

Building Design
Project Management

telephone 01491 839732
adrian.aldred@btinternet.com

SCALE
1:100

DATE
Sept 2012

original size A3 ©

revA 17:10:13 trees added
CLIENT
Mr & Mrs Taylor

DRAWING
Plans As Existing

NUMBER
1037 - 2A