

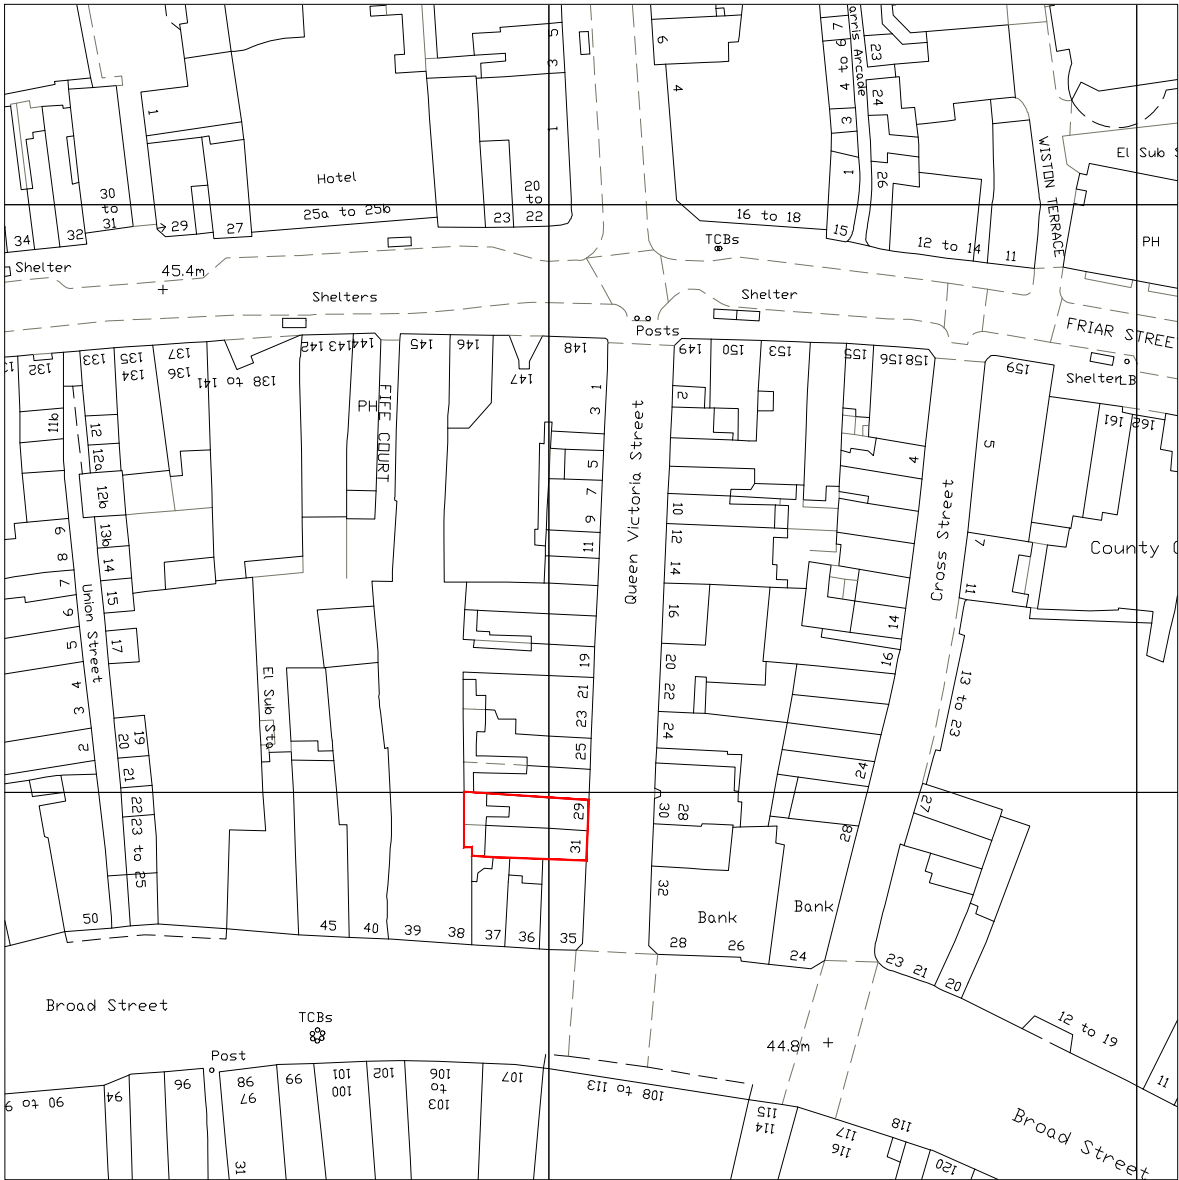


Please do not scale from this drawing. If in doubt, ask.
This drawing is the property of Left City and must not
be reproduced, copied or disclosed in any form, other
than for the purpose of this project.

Revision	Date	By
----------	------	----

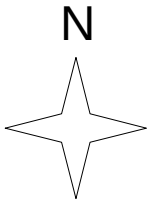

LOCATION PLAN - SCALE 1:1250

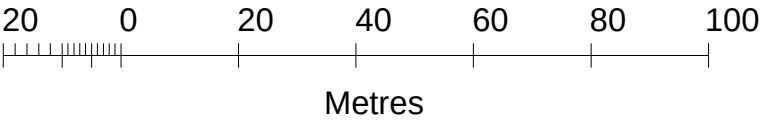

m. 07807 459194
info@leftcity.org
www.leftcity.org

leftcity

PLANNING				
Client				
AXA INSURANCE UK PLC + AXA PPP HEALTHCARE LTD.				
Project Title				
GROUND FLOOR RETAIL 29+31 QUEEN VICTORIA STREET READING				
Drawing Title				
LOCATION PLAN				
Date	Scale	Drawn	Checked	A3
MAY 20	1:1250	SD		
Drawing No.				Rev
READING_SK_03				