


© This drawing is the sole copyright of Archytas Ltd and no part may be reproduced without their written consent.

FIGURED DIMENSIONS ONLY TO BE TAKE FROM THIS DRAWING

All dimensions are to be checked on site.

This drawing is to be read in conjunction with all relevant consultants information.

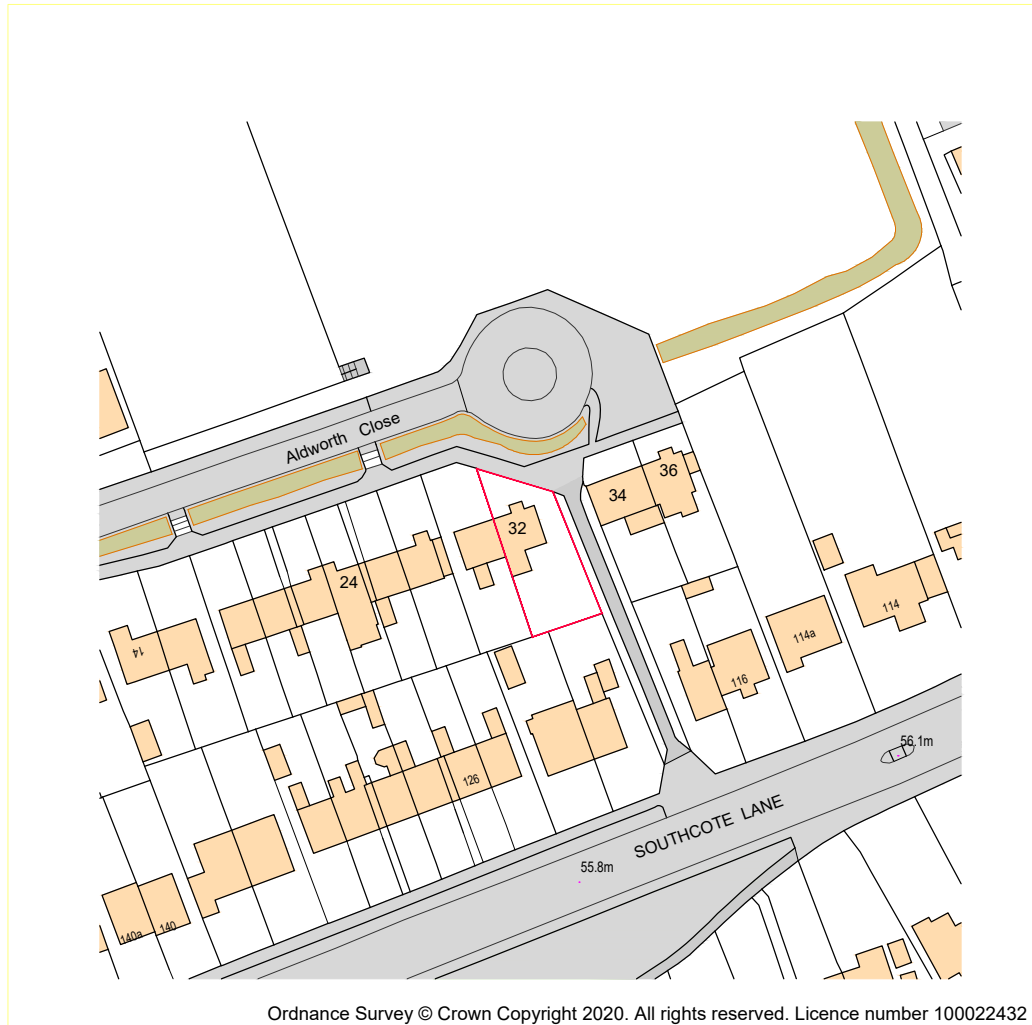

Location plan



0 10 20 30 40m
Scale 1:1250

Project Proposed Alterations at 32 Aldworth Close, Southcote. Reading. RG30 3ER	Project No AA-20-01	Drg No L-01	Rev -
	Scale 1:1250 @ A4	Drawn by AB	
Drawing Title Location plan	Date Jan. 2020		
Rowan Lodge Φ Southend Road Φ Southend Bradfield Φ RG7 6ES tel: 0118 9745100 Φ e-mail: archytas@btconnect.com building design Φ CAD support Φ planning Φ space planning Φ surveying			



αrchytas