


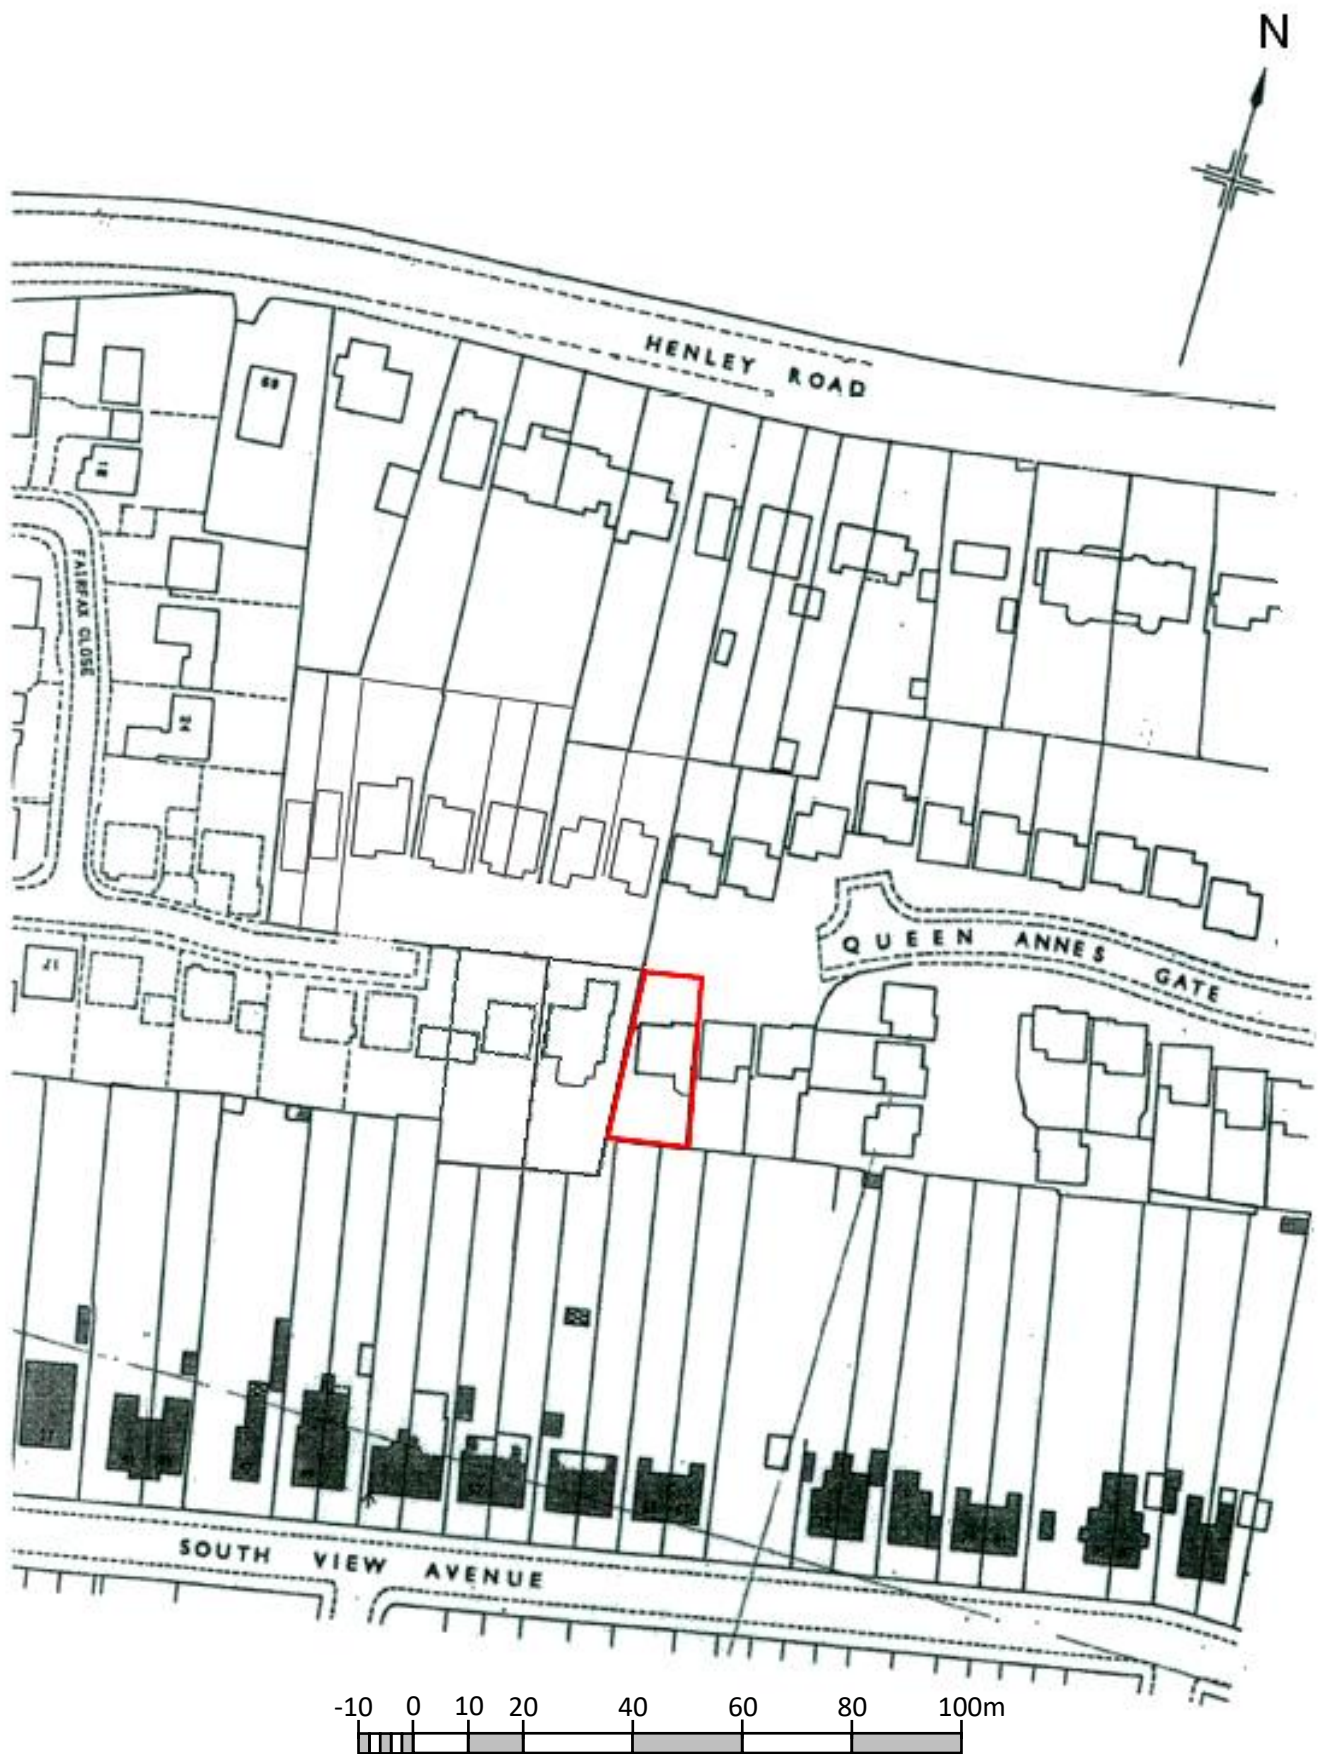

Location Plan – scale 1:1250
Proposed Summerhouse
12 Queen Anne's Gate