


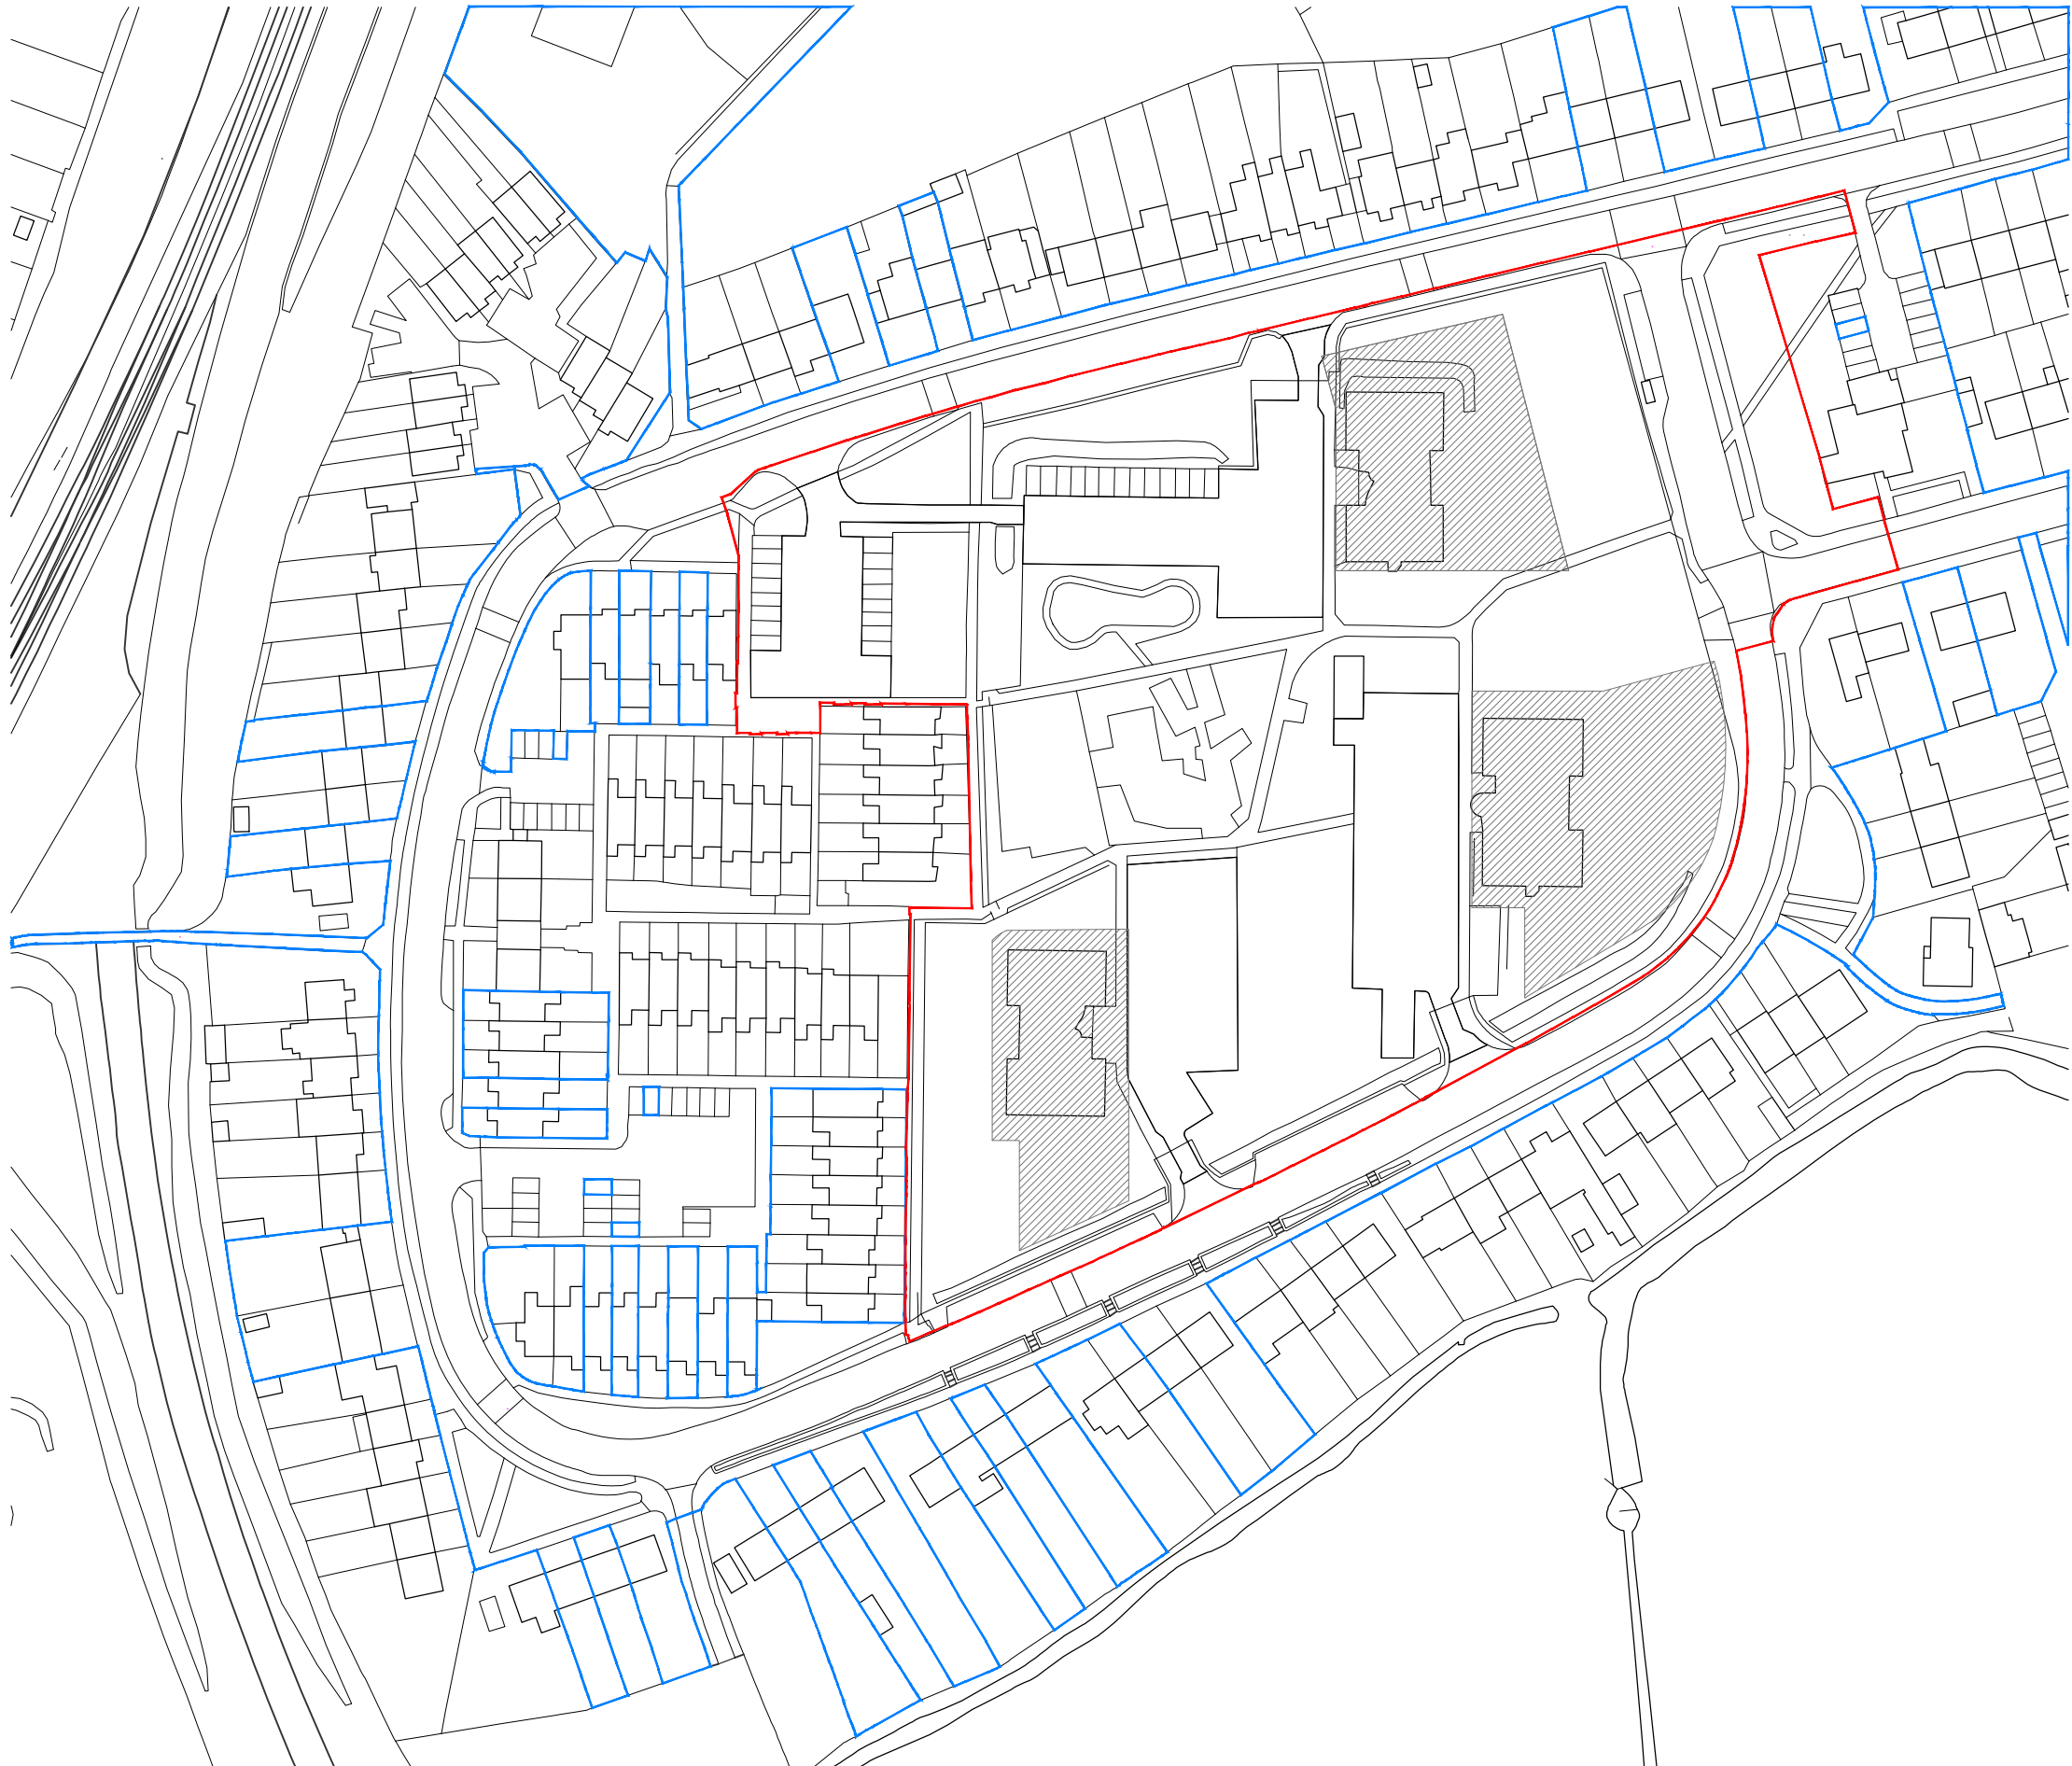


Legend

-  Site Boundary
Total Site Area - 2.368 ha
-  Extent of Reading
Borough Council Ownership
-  Phase Two Boundary
(Tower Improvements)

Rev	Date	Drawn	Description
A	15/11/19	RUH	Initial Issue
B	02/12/19	PPR	Updated Boundary Line
C	20/12/19	PPR	Updated Boundary Line
	22/01/20	RUH	Issue for Planning

Notes:
Do not scale from drawings unless by agreement with HTA. Use figured dimensions only. Check all dimensions on site prior to commencing the works. Drawing to be read in conjunction with other relevant consultant information.

This drawing is the copyright of HTA Design LLP and must not be copied or reproduced in part, or in whole, without the express permission of HTA Design LLP. Drawing to be read in conjunction with specification.

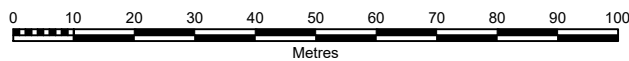

Site Location Plan

drawing title Wensley Road, Reading
Reading Borough Council
Wensley Road

HTA-A_DR_0001
drawing number

C
revision

Scale
1 : 1250 @ A3

RBC-WLR
project number

RUH
originated by

FOR PLANNING
status



HTA Design LLP
www.hta.co.uk
London | Edinburgh | Manchester | Bristol

