


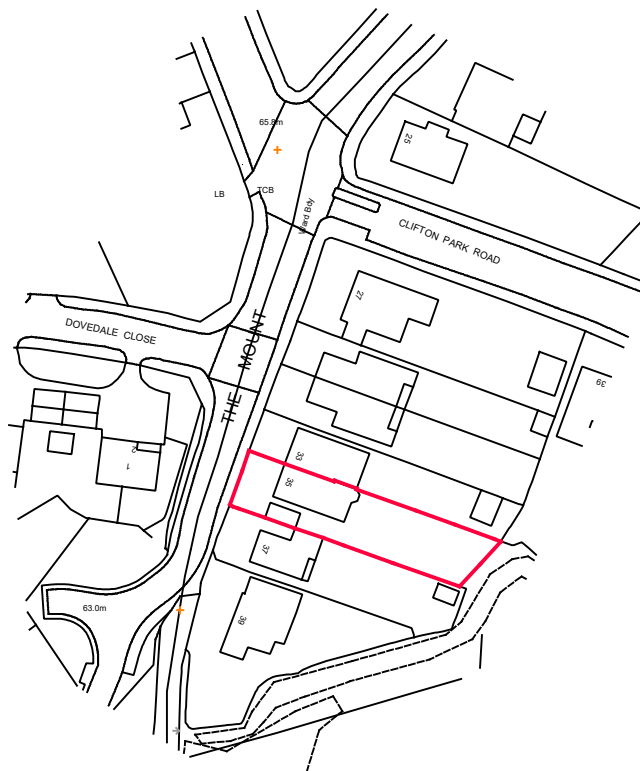

Ordnance Survey (c) Crown Copyright 2020
All rights reserved. Licence number 100035207



A4
Original

0 10 20 30 40m
Scale 1:1250

35, The Mount,
Caversham, Reading
Proposed replacement conservatory
Location Plan
Architectural Services
31 Redshank Court, Thatcham, Berkshire RG19 3UE
Tel: 07948 872810

Scale: 1:1250
Date: Feb 2020

Drawing No
201465/01

©
Copyright